


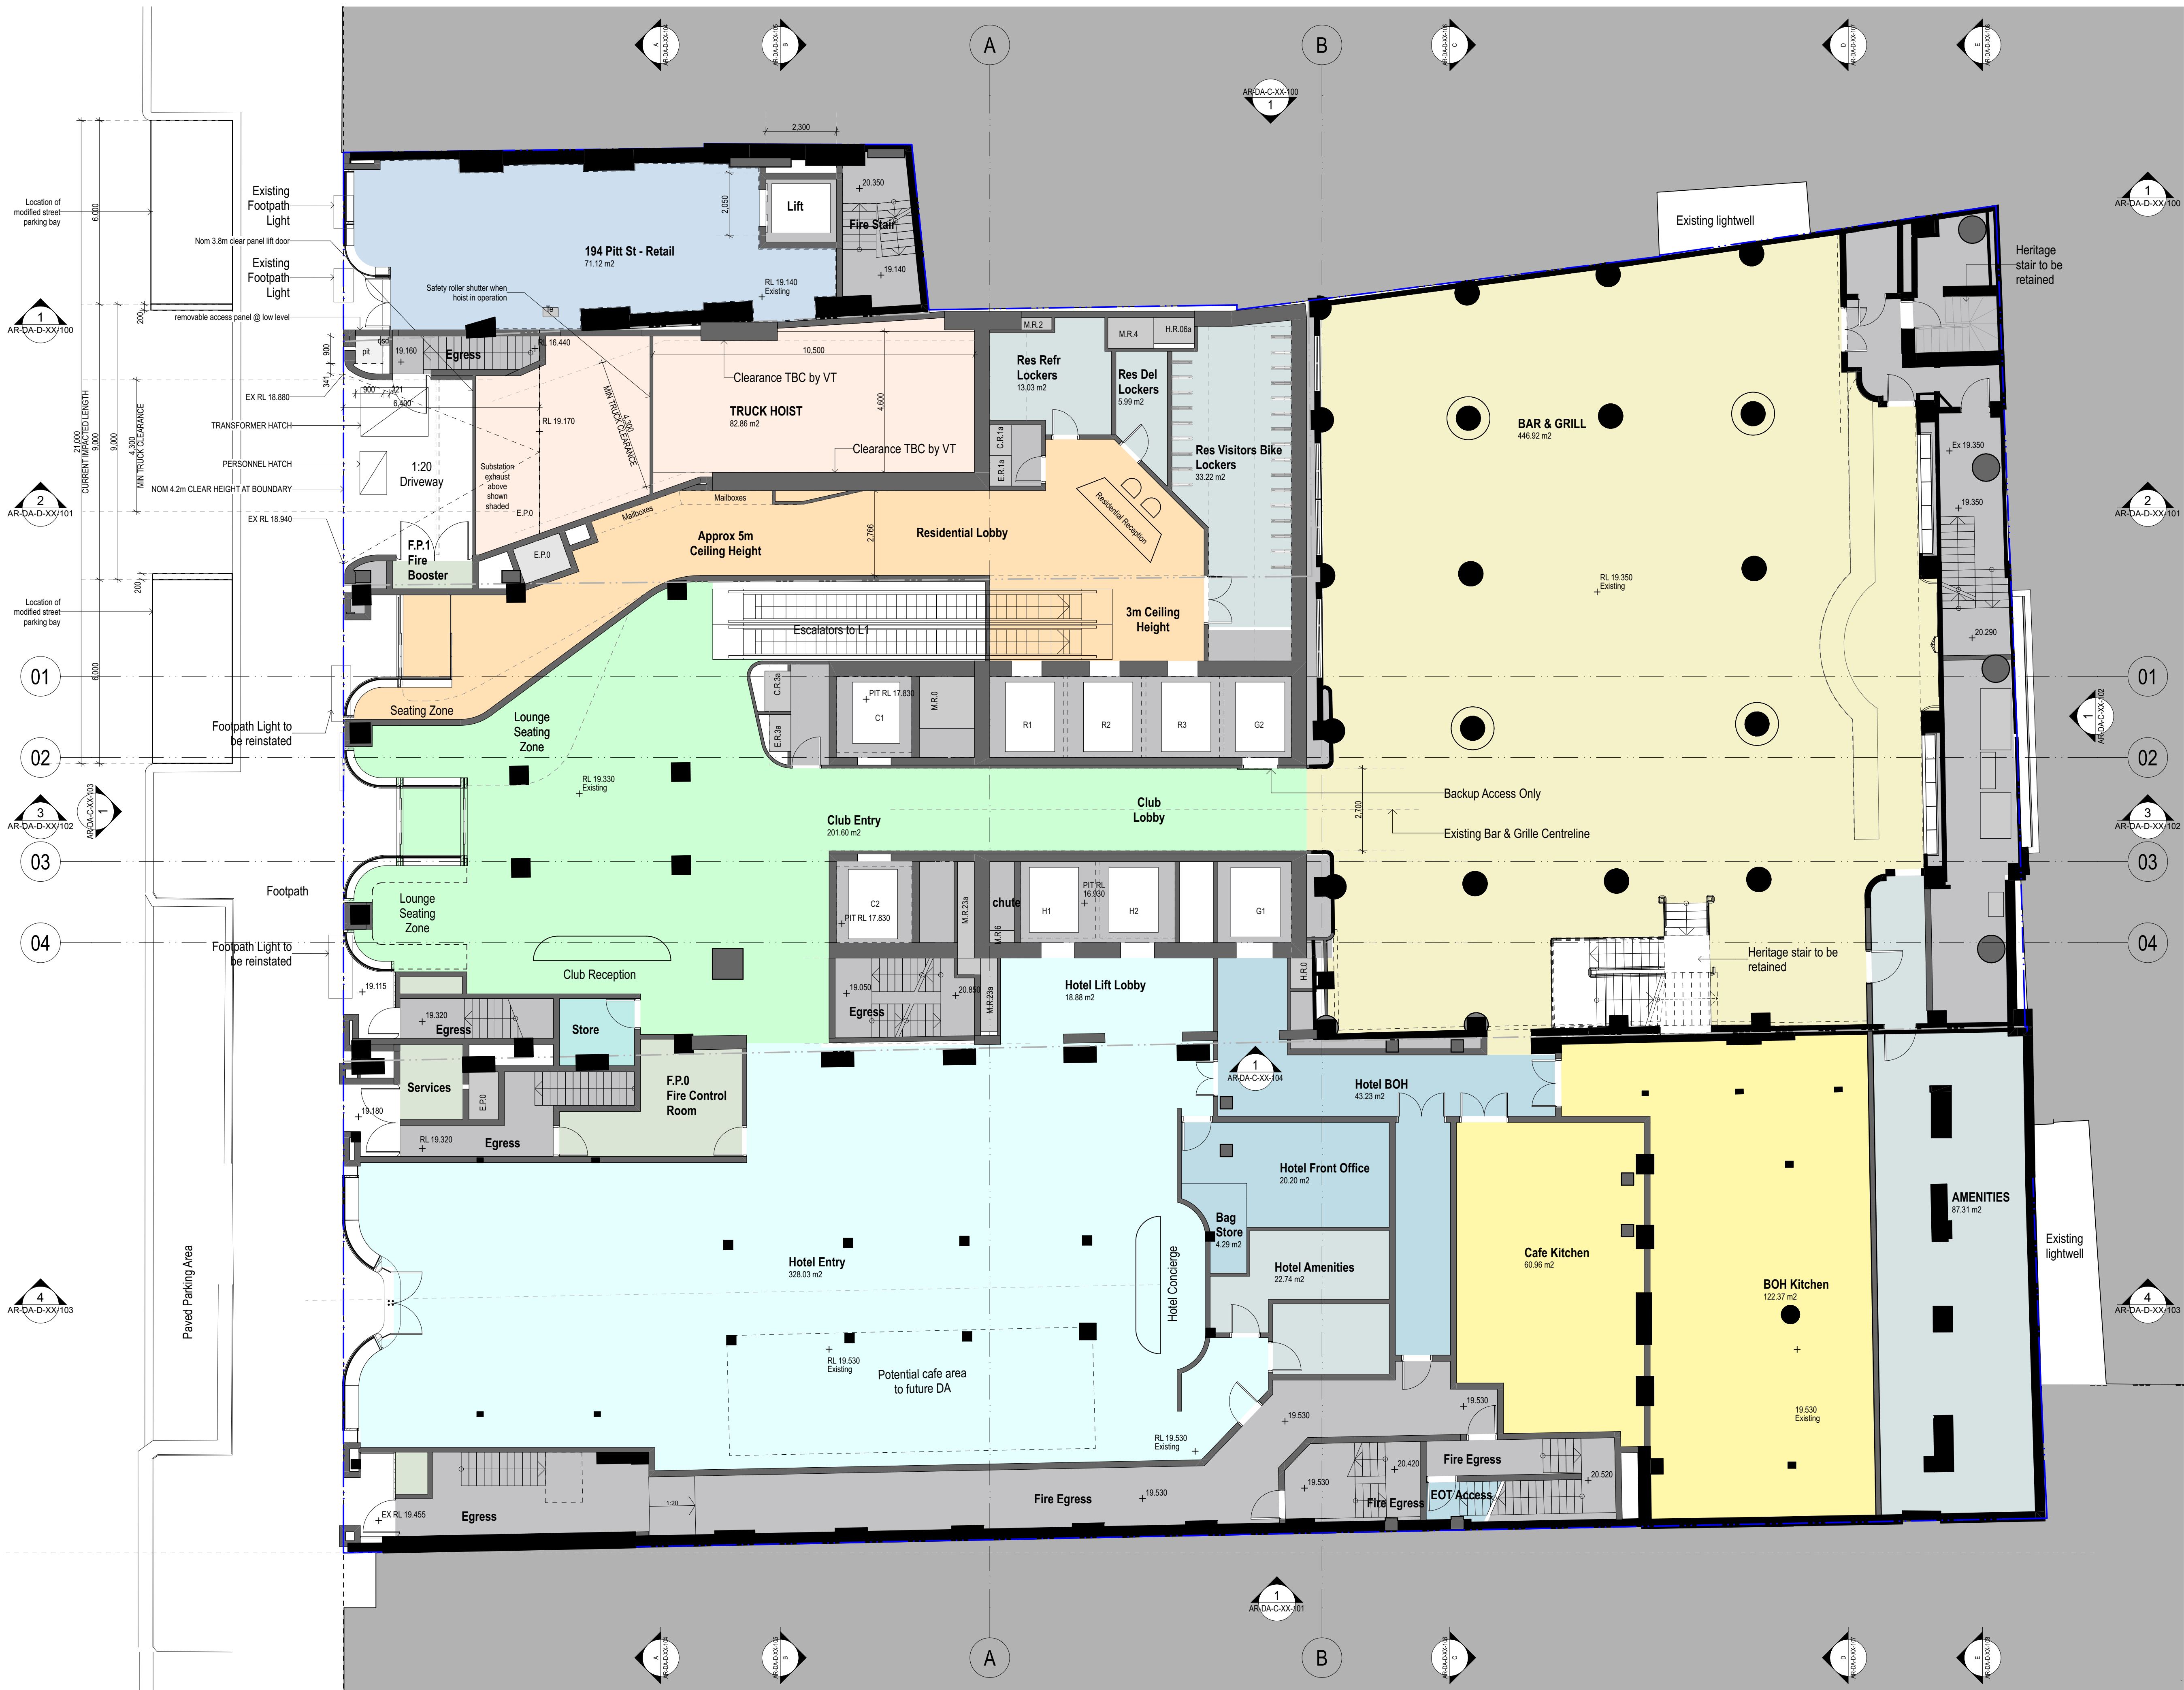

GENERAL NOTES

- ALL DIMENSIONS AND EXISTING CONDITIONS SHALL BE CHECKED AND VERIFIED BY THE CONTRACTOR BEFORE PROCEEDING WITH THE WORK.
- ALL LEVELS RELATIVE TO AUSTRALIAN HEIGHT DATUM.
- DO NOT SCALE DRAWINGS.
- USE FIGURED DIMENSIONS ONLY.

Legend

03	2/2/21	Issue for Stage 2 DA	AS
02	12/12/20	For Information	AS
01	27/11/20	For Information	AS
rev	date	name	by

rev date name by

fjmt studio architecture interiors landscape urban community
sydney melbourne uk
Level 5, 70 King Street • +61 2 9251 7077 • fjmtstudio.com

fjmt

project
CITY TATTERSALLS CLUB
194-204 PITT STREET
SYDNEY NSW 2000

title
General Arrangement Plans
Ground Level


scale 1:100 @ A1 first issued 27/11/20

project code sheet no. revision
CTC AR-DA-B-00-001 03

ISSUE FOR STAGE 2 DA

ALL DIMENSIONS AND EXISTING CONDITIONS
SHALL BE CHECKED AND VERIFIED BY THE
CONTRACTOR BEFORE PROCEEDING WITH THE WORK.
ALL LEVELS RELATIVE TO 'AUSTRALIAN HEIGHT DATUM'.
DO NOT SCALE DRAWINGS.
USE FIGURED DIMENSIONS ONLY.

Legend

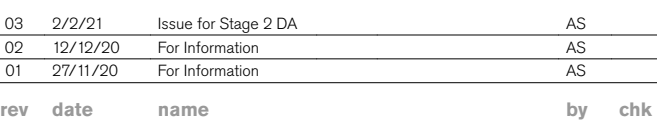

jmt

scale	1:100 @ A1	first issued	27/11/20
-------	------------	--------------	----------

project code	sheet no.	revision
--------------	-----------	----------

CTC **AR-DA-B-00M-001** **03**

ISSUE FOR STAGE 2 DA



0125m

GENERAL NOTES

ALL DIMENSIONS AND EXISTING CONDITIONS

SHALL BE CHECKED AND VERIFIED BY THE


CONTRACTOR BEFORE PROCEEDING WITH THE WORK.

ALL LEVELS RELATIVE TO 'AUSTRALIAN HEIGHT DATUM'.

DO NOT SCALE DRAWINGS.

USE FIGURED DIMENSIONS ONLY.

legend

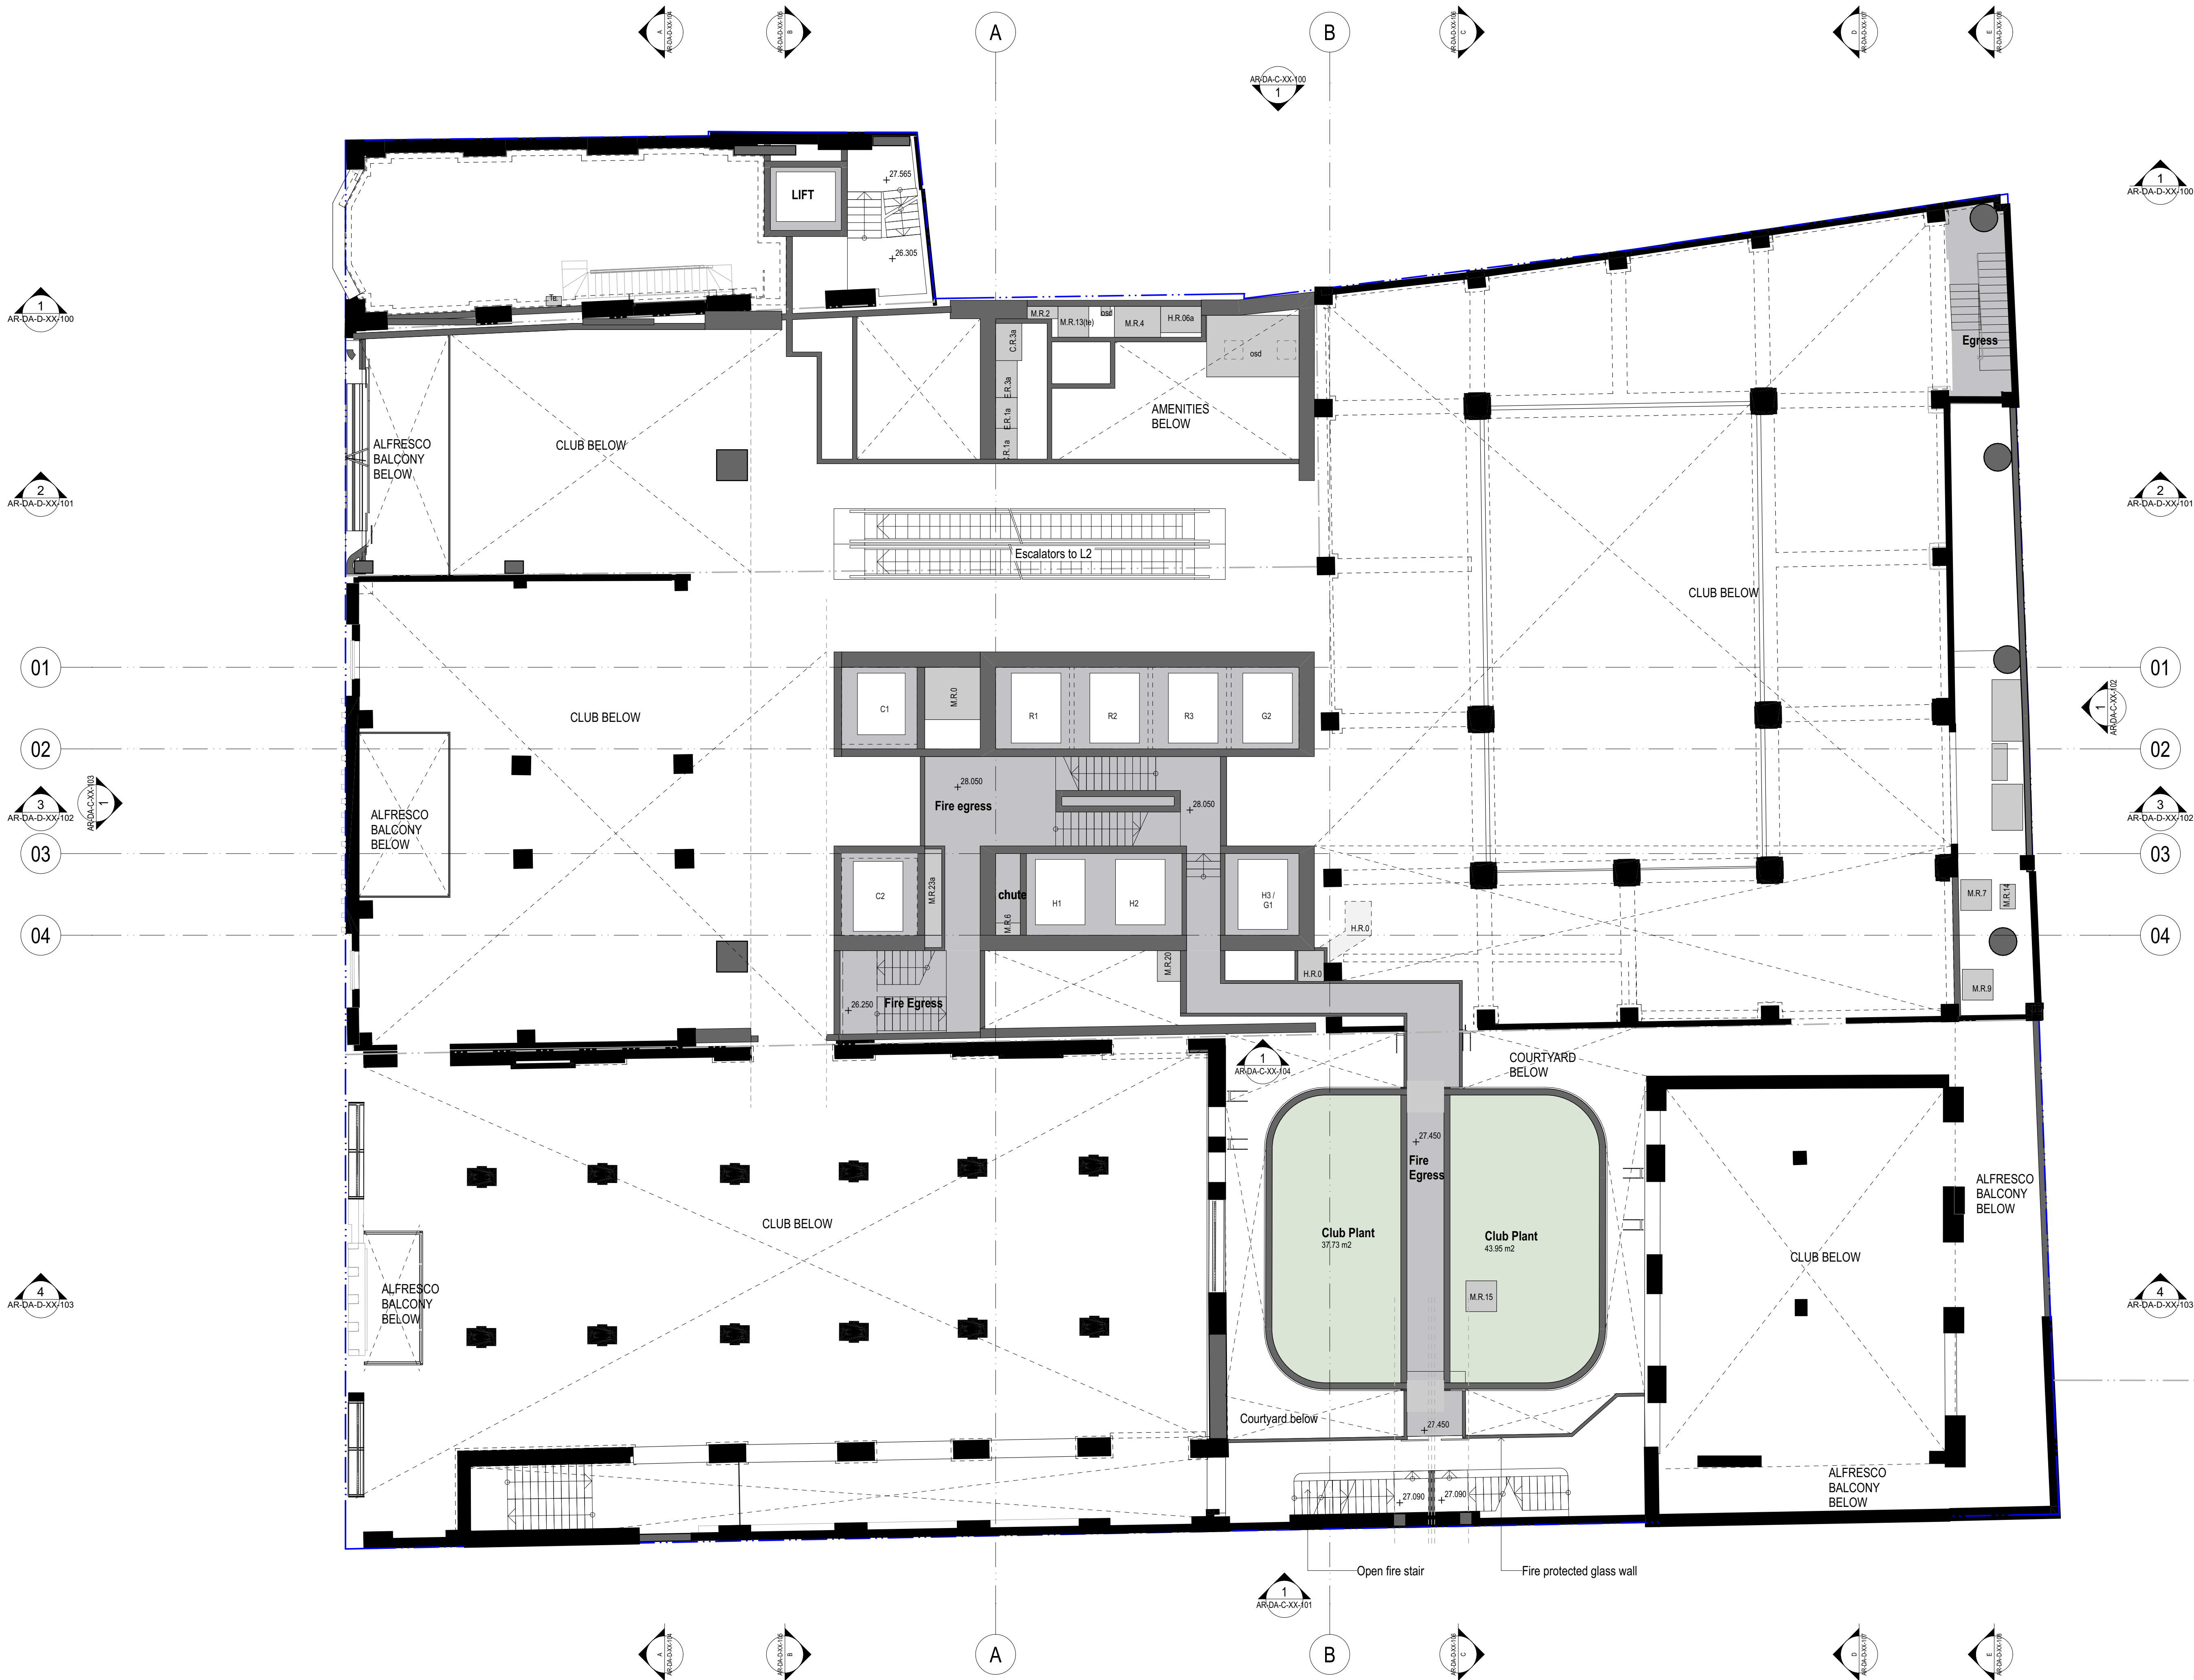

03	2/2/21	Issue for Stage 2 DA	AS
02	12/12/20	For Information	AS
01	27/11/20	For Information	AS
rev	date	name	by chk

first studio architecture interiors landscape urban community
sydney melbourne uk
Level 5, 70 King Street +61 2 9251 7077 firststudio.com



project
CITY TATTERSALLS CLUB
194-204 PITT STREET
SYDNEY NSW 2000

title
**General Arrangement Plans
Level 01 Mezzanine**

scale 1:100 @ A1 first issued 27/11/20

project code sheet no. revision
CTC AR-DA-B-01M-001 03

ISSUE FOR STAGE 2 DA



ALL DIMENSIONS AND EXISTING CONDITIONS
SHALL BE CHECKED AND VERIFIED BY THE
CONTRACTOR BEFORE PROCEEDING WITH THE WORK.
ALL LEVELS RELATIVE TO 'AUSTRALIAN HEIGHT DATUM'.
DO NOT SCALE DRAWINGS.
USE FIGURED DIMENSIONS ONLY.

1
AR-DA-D-XX-100

2
AR-DA-D-XX-101

AR-DA-D-XX-102


4
AR-DA-D-XX-103

fjmt studio architecture interiors landscape urban community
sydney melbourne uk
level 5, 70 King Street t +61 2 9251 7077 w fjmtstudio.com

scale	1:100 @ A1	first issued	27/11/20
-------	------------	--------------	----------

project code	sheet no.	revision
CTC	AR-DA-B-03-001	03


ISSUE FOR STAGE 2 DA

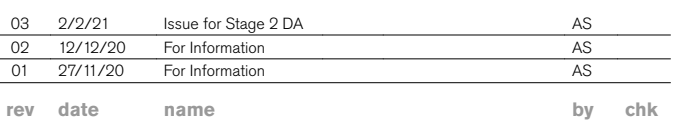

project

CITY TATTERSALLS CLUB
194-204 PITT STREET
SYDNEY NSW 2000

scale	1:100 @ A1	first issued	27/11/20
project code	sheet no.	revision	
CTC	AR-DA-B-04-001	03	

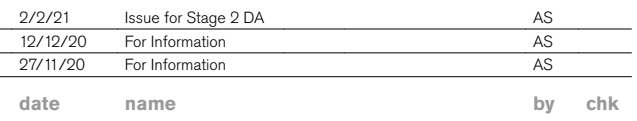

e	1:100 @ A1	first issued	27/11/20
ect code	sheet no.	revision	
C	AR-DA-B-05-001	03	




INTELLECTUAL PROPERTY

COPYRIGHT BVN ARCHITECTURE PTY LIMITED, UNLESS OTHERWISE AGREED IN WRITING, ALL RIGHTS TO THIS DOCUMENT ARE SUBJECT TO PAYMENT IN FULL OF ALL BVN CHARGES; THIS DOCUMENT MAY ONLY BE USED FOR THE EXPRESS PURPOSE AND PROJECT FOR WHICH IT HAS BEEN CREATED AND DELIVERED, AS NOTIFIED IN WRITING BY BVN; AND THIS DOCUMENT MAY NOT BE OTHERWISE USED, OR COPIED ANY UNAUTHORISED USE OF THIS DOCUMENT IS AT THE USER'S SOLE RISK AND WITHOUT LIMITING BVN'S RIGHTS THE USER RELEASES AND INDEMNIFIES BVN FROM AND AGAINST ALL LOSS OR ARISING.

ISSUE	DATE	FOR
1	02/10/20	FOR INFORMATION
2	16/10/20	FOR INFORMATION
3	13/11/20	FOR INFORMATION
4	27/11/20	FOR INFORMATION
5	11/12/20	FOR INFORMATION
6	22/12/20	FOR INFORMATION
7	22/01/21	ISSUE FOR STAGE 2 DA
8	29/01/21	ISSUE FOR STAGE 2 DA
9	05/02/21	ISSUE FOR STAGE 2 DA

AR-DA-B-08-001	9
----------------	---

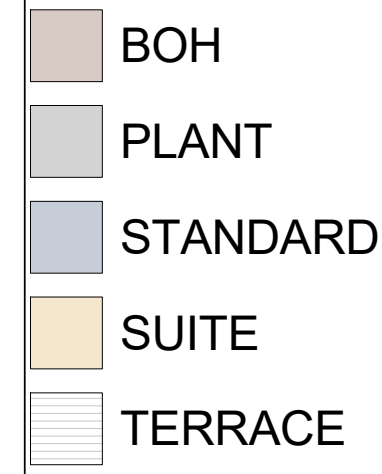

— · — SITE BOUNDARY
 — APPROVED BUILDING ENVELOPE
 — — — PROPOSED BUILDING ENVELOPE



BVN

ARCHITECTS REGISTRATION BOARD /
NOMINATED ARCHITECTS

NSW
3558 NIMROD STREET, TITCHWORTH
4017 JAMES GROSSE
7115 JULIAN ASHTON
7033 MATTHEW BLAIR
7439 PETER THOMAS
10417 ALISON BOUNDS

QLD
5527 NELL LOGAN
3708 BRIAN DONOHAN
1025 MARK GRIMMER
5532 DAVID KELLY
5517 CATHERINE SKINNER
3869 KEVIN O'BRIEN

Telephone +61 7 3852 2525
Facsimile +61 7 3852 2544
www.bvn.com.au

INTELLECTUAL PROPERTY
COPYRIGHT BVN ARCHITECTURE PTY LIMITED. UNLESS OTHERWISE
AGREED IN WRITING ALL RIGHTS TO THIS DOCUMENT ARE SUBJECT TO
PAYMENT IN FULL OF ALL BVN CHARGES. THIS DOCUMENT MAY ONLY
BE USED FOR THE EXPRESS PURPOSE AND PROJECT FOR WHICH IT
HAS BEEN CREATED AND DELIVERED. AS NOTIFIED IN WRITING BY
BVN AND THIS DOCUMENT MAY NOT BE OTHERWISE USED OR COPIED.
ANY UNAUTHORIZED USE OF THIS DOCUMENT IS AT THE USER'S SOLE
RISK AND WITHOUT LIMITING BVN'S RIGHTS THE USER RELEASES AND
INDEMNIFIES BVN FROM AND AGAINST ALL LOSS SO ARISING.

NOTE
CONTRACTOR TO CHECK AND VERIFY ALL DIMENSIONS ON SITE PRIOR
TO COMMENCEMENT OF WORK OR PREPARATION OF SHOP DRAWINGS.
DO NOT SCALE THIS DRAWING.

ISSUE	DATE	FOR
1	27/11/20	FOR INFORMATION
2	11/12/20	FOR INFORMATION
3	22/12/20	FOR INFORMATION
4	22/01/21	ISSUE FOR STAGE 2 DA
5	29/01/21	ISSUE FOR STAGE 2 DA
6	05/02/21	ISSUE FOR STAGE 2 DA

PODIUM ARCHITECT
FJMT
02 9251 7077
TOWN PLANNING
ETHOS URBAN
02 9966 6962
ARCHAEOLOGY
GML HERITAGE
02 9319 4811
HERITAGE
URBIS
02 8233 9900
BCA
BLACKETT MAGUIRE + GOLDSMITH
02 9211 7777
FACADE
APEX
02 8916 6264
BUILDING SERVICES
IGS
02 8488 4600
STANTEC
02 8484 7000
STRUCTURE / ESD
WSP
02 9272 5100
GEOTECHNICAL
DOUGLAS PARTNERS
02 9809 0666
PROJECT MANAGER
PDS GROUP
02 8279 2600
CLIENT
ICD PROPERTY
18/303 COLLINS STREET
MELBOURNE VIC 3000
PROJECT
CITY TATTERSALL'S CLUB
194-204 PITT STREET
SYDNEY NSW 2000
BVN PROJECT NUMBER
1904021.000
DRAWING KEY
GRAPHIC SCALE
SCALE
1:100@A1
STATUS
STAGE 2 DEVELOPMENT APPLICATION
DRAWING

GENERAL ARRANGEMENT
PLAN - LEVEL 09

AR-DA-B-09-001

6



BVN

ARCHITECTS REGISTRATION BOARD / NOMINATED ARCHITECTS

NSW
3558 NIMMOCKS WAY TITCHWORTH
4037 JAMES GROSSE
7115 JULIAN ASHTON
7033 MATTHEW BLAIR
7439 PETER THOMAS
10417 ALISON BOUNDS

QLD
5527 NELL LOGAN
3708 BRIAN DONOVAN
1025 MARK GRIMMER
5532 DAVID KELLY
5517 CATHERINE SKINNER
3866 KEVIN O'BRIEN

Telephone +61 7 3852 2525
Facsimile +61 7 3852 2544
www.bvn.com.au

INTELLECTUAL PROPERTY

COPYRIGHT BVN ARCHITECTURE PTY LIMITED. UNLESS OTHERWISE AGREED IN WRITING ALL RIGHTS TO THIS DOCUMENT ARE SUBJECT TO PAYMENT IN FULL OF ALL BVN CHARGES. THIS DOCUMENT MAY ONLY BE USED FOR THE EXPRESS PURPOSE AND PROJECT FOR WHICH IT HAS BEEN CREATED AND DELIVERED. AS NOTIFIED IN WRITING BY BVN AND THIS DOCUMENT MAY NOT BE OTHERWISE USED OR COPIED. ANY UNAUTHORIZED USE OF THIS DOCUMENT IS AT THE USER'S SOLE RISK AND WITHOUT LIMITING BVN'S RIGHTS THE USER RELEASES AND INDEMNIFIES BVN FROM AND AGAINST ALL LOSS SO ARISING.

NOTE

CONTRACTOR TO CHECK AND VERIFY ALL DIMENSIONS ON SITE PRIOR TO COMMENCEMENT OF WORK OR PREPARATION OF SHOP DRAWINGS. DO NOT SCALE THIS DRAWING.

ISSUE	DATE	FOR
1	27/11/20	FOR INFORMATION
2	11/12/20	FOR INFORMATION
3	22/12/20	FOR INFORMATION
4	22/01/21	ISSUE FOR STAGE 2 DA
5	29/01/21	ISSUE FOR STAGE 2 DA
6	05/02/21	ISSUE FOR STAGE 2 DA

PODIUM ARCHITECT

FJMT
02 9251 7077

TOWN PLANNING

ETHOS URBAN
02 9966 6962

ARCHAEOLOGY

GML HERITAGE
02 9319 4811

HERITAGE

URBIS
02 8233 9900

BCA

BLACKETT MAGUIRE + GOLDSMITH
02 9211 7777

FAÇADE

APEX
02 8916 6264

BUILDING SERVICES

IGS
02 8488 4600

STANTEC

02 8484 7000

STRUCTURE / ESD

WSP
02 9272 5100

GEOTECHNICAL

DOUGLAS PARTNERS
02 9809 0666

PROJECT MANAGER

PDS GROUP
02 8279 2600

CLIENT

ICD PROPERTY
18/303 COLLINS STREET
MELBOURNE VIC 3000

PROJECT

CITY TATTERSALL'S CLUB
194-204 PITT STREET
SYDNEY NSW 2000

BVN PROJECT NUMBER

1904021.000

DRAWING KEY

N

GRAPHIC SCALE

0 2000 5000

SCALE

1:100@A1

STATUS

STAGE 2 DEVELOPMENT APPLICATION

DRAWING

GENERAL ARRANGEMENT PLAN - LEVEL 11

ISSUE

AR-DA-B-11-001 6



ISSUE	DATE	FOR
1	27/11/20	FOR INFORMATION
2	11/12/20	FOR INFORMATION
3	22/12/20	FOR INFORMATION
4	22/01/21	ISSUE FOR STAGE 2 DA
5	29/01/21	ISSUE FOR STAGE 2 DA
6	05/02/21	ISSUE FOR STAGE 2 DA

PODIUM ARCHITECT	
FJMT	02 9251 7077
TOWN PLANNING	
ETHOS URBAN	02 9966 6962
ARCHAEOLOGY	HERITAGE
GML HERITAGE	URBIS
02 9319 4811	02 8233 9900


BCA	
BLACKETT MAGUIRE + GOLDSMITH	
02 9211 7777	
FACADE	
APEX	
02 8916 6264	
BUILDING SERVICES	
IGS	STANTEC
02 8488 4600	02 8484 7000

STRUCTURE / ESD	
WSP	
02 9272 5100	
GEOTECHNICAL	
DOUGLAS PARTNERS	
02 9809 0666	
PROJECT MANAGER	
PDS GROUP	
02 8279 2600	

CLIENT	
ICD PROPERTY	
18/303 COLLINS STREET	
MELBOURNE VIC 3000	

PROJECT	
CITY TATTERSALL'S CLUB	
194-204 PITT STREET	
SYDNEY NSW 2000	
BVN PROJECT NUMBER	

1904021.000	
DRAWING KEY	

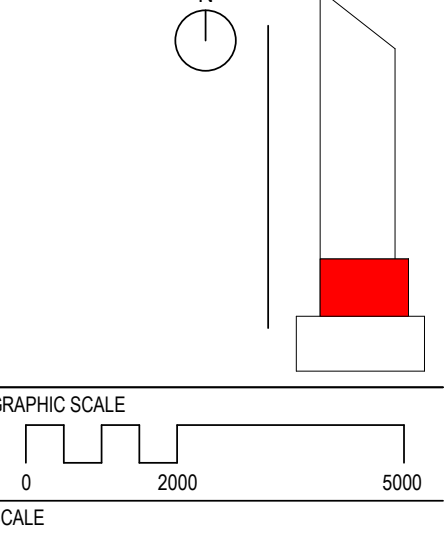



INTELLECTUAL PROPERTY
COPYRIGHT BVN ARCHITECTURE PTY LIMITED. UNLESS OTHERWISE
AGREED IN WRITING ALL RIGHTS TO THIS DOCUMENT ARE SUBJECT TO
PAYMENT IN FULL OF ALL BVN CHARGES. THIS DOCUMENT MAY ONLY
BE USED FOR THE EXPRESS PURPOSE AND PROJECT FOR WHICH IT
HAS BEEN CREATED AND DELIVERED. AS NOTIFIED IN WRITING BY
BVN AND THIS DOCUMENT MAY NOT BE OTHERWISE USED OR COPIED.
ANY UNAUTHORIZED USE OF THIS DOCUMENT IS AT THE USER'S SOLE
RISK AND WITHOUT LIMITING BVN'S RIGHTS THE USER RELEASES AND
INDEMNIFIES BVN FROM AND AGAINST ALL LOSS SO ARISING.

NOTE
CONTRACTOR TO CHECK AND VERIFY ALL DIMENSIONS ON SITE PRIOR
TO COMMENCEMENT OF WORK OR PREPARATION OF SHOP DRAWINGS.
DO NOT SCALE THIS DRAWING.

ISSUE	DATE	FOR
1	27/11/20	FOR INFORMATION
2	11/12/20	FOR INFORMATION
3	22/12/20	FOR INFORMATION
4	22/01/21	ISSUE FOR STAGE 2 DA
5	29/01/21	ISSUE FOR STAGE 2 DA
6	05/02/21	ISSUE FOR STAGE 2 DA

PODIUM ARCHITECT FJMT 02 9251 7077 TOWN PLANNING ETHOS URBAN 02 9966 6962	ARCHAEOLOGY GML HERITAGE 02 9319 4811	HERITAGE URBIS 02 8233 9900
--	---	-----------------------------------


BCA BLACKETT MAGUIRE + GOLDSMITH 02 9211 7777 FACADE APEX 02 8916 6264 BUILDING SERVICES IGS 02 8488 4600	STANTEC 02 8484 7000
---	-------------------------

STRUCTURE / ESD WSP 02 9272 5100 GEOTECHNICAL DOUGLAS PARTNERS 02 9809 0666 PROJECT MANAGER PDS GROUP 02 8279 2600
--

CLIENT ICD PROPERTY 18/303 COLLINS STREET MELBOURNE VIC 3000

PROJECT CITY TATTERSALL'S CLUB 194-204 PITT STREET SYDNEY NSW 2000 BVN PROJECT NUMBER


1904021.000
DRAWING KEY

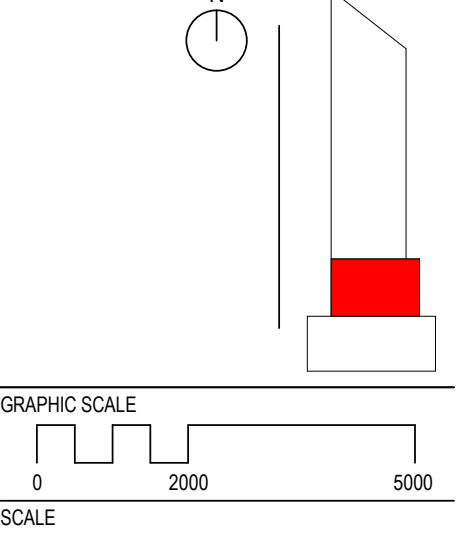

1:100@A1
STATUS
STAGE 2 DEVELOPMENT
APPLICATION
DRAWING

GENERAL ARRANGEMENT
PLAN - LEVEL 13

AR-DA-B-13-001
6

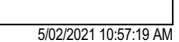



ARCHITECTS REGISTRATION BOARD/
NOMINATED ARCHITECTS

NSW 3556 NORTON STREET HOBBY 320 KELLOGG
4057 JAMES COCKE 3708 BRANCO QUAY
7115 JILLANABURRA 1625 MARGUERITE
7020 MATHIE ROAD 1620 CHURCHILL
7511 PHILLIPS STREET 5517 CATHERINE STREET
7501 PETER STREET 5517 CATHERINE STREET
7501 PETER STREET 5517 CATHERINE STREET
7501 PETER STREET 5517 CATHERINE STREET

Telephone +61 7 3552 2525
Facsimile +61 7 3552 2544
www.bvm.com.au

INTELLECTUAL PROPERTY

COPYRIGHT RESERVED BY BVM ARCHITECTS PTY LIMITED. UNLESS OTHERWISE
STATED IN WRITING, ALL RIGHTS IN THIS DOCUMENT ARE RESERVED BY BVM ARCHITECTS PTY LIMITED.
NO PART OF THIS DOCUMENT MAY BE REPRODUCED OR TRANSMITTED IN ANY FORM OR BY ANY MEANS
ELECTRONIC OR MECHANICAL, INCLUDING PHOTOCOPYING, RECORDING, OR BY ANY INFORMATION
STORAGE AND RETRIEVAL SYSTEM, WITHOUT PERMISSION IN WRITING FROM BVM ARCHITECTS PTY LIMITED.
ANY UNAUTHORIZED USE OF THIS DOCUMENT AT THE USER'S RISK AND WITHOUT LIABILITY TO BVM ARCHITECTS PTY LIMITED.

NOTE

CONTRACTOR TO CHECK AND VERIFY ALL DIMENSIONS ON SITE PRIOR
TO COMMENCEMENT OF WORK OR REVISION OF SHOP DRAWINGS.
DO NOT SCALE DRAWINGS.

ISSUE	DATE	FOR
1	02/10/20	FOR INFORMATION
2	16/10/20	FOR INFORMATION
3	13/11/20	FOR INFORMATION
4	27/11/20	FOR INFORMATION
5	11/12/20	FOR INFORMATION
6	22/12/20	FOR INFORMATION
7	22/01/21	ISSUE FOR STAGE 2 DA
8	29/01/21	ISSUE FOR STAGE 2 DA
9	05/02/21	ISSUE FOR STAGE 2 DA

FOUR ARCHITECT
FJMT
02 9251 7077
TOWN PLANNING
ETHOS URBAN
02 9555 6932
ARCHITECTS
GML HERITAGE
02 9319 4811
HERITAGE
URBS
02 8233 9800


BCA
BLACKETT MAGUIRE+ GOLDSMITH
02 9211 7777
FACADE
APEX
02 8916 6284
BUILDING SERVICES
IGS
02 8488 4600
STANTEC
02 8484 7000

STRUCTURE/ESD
WSP
02 9272 5100
GEOTECHNICAL
DOUGLAS PARTNERS
02 9909 0666
PROJECT MANAGER
FDS GROUP
02 8279 2600
CLIENT

100 PROPERTY
18/03 COLLINS STREET
MELBOURNE VIC 3000

PROJECT
CITY TATTERSALL'S CLUB
194-204 PITT STREET
SYDNEY NSW 2000
BVM PROJECT NUMBER

1904021.000
DRAWING KEY

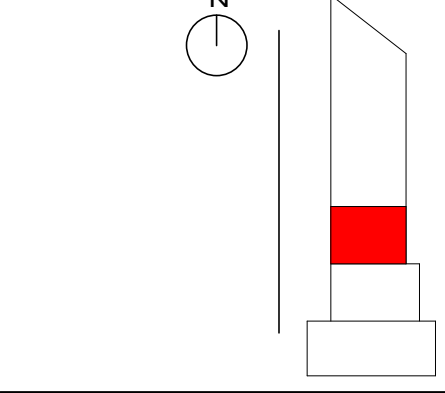

GRAPHIC SCALE
0 2000 5000
SCALE

1:100 @ A1
STATUS
STAGE 2 DEVELOPMENT
APPLICATION
DRAWING

GENERAL ARRANGEMENT
PLAN - LEVEL 15


AR-DA-B-15-001
ISSUE
9


LEGEND

- 1 BED
- 1 BED DDA
- 2 BED 1 BATH
- 2 BED 2 BATH
- 2 BED DDA
- 3 BED
- 3 BED_DDA
- BALCONY
- COMMUNITY AREA
- PLANT
- STUDIO
- BAR/FACILITY

LEGEND

- SITE BOUNDARY
- APPROVED BUILDING ENVELOPE
- PROPOSED BUILDING ENVELOPE

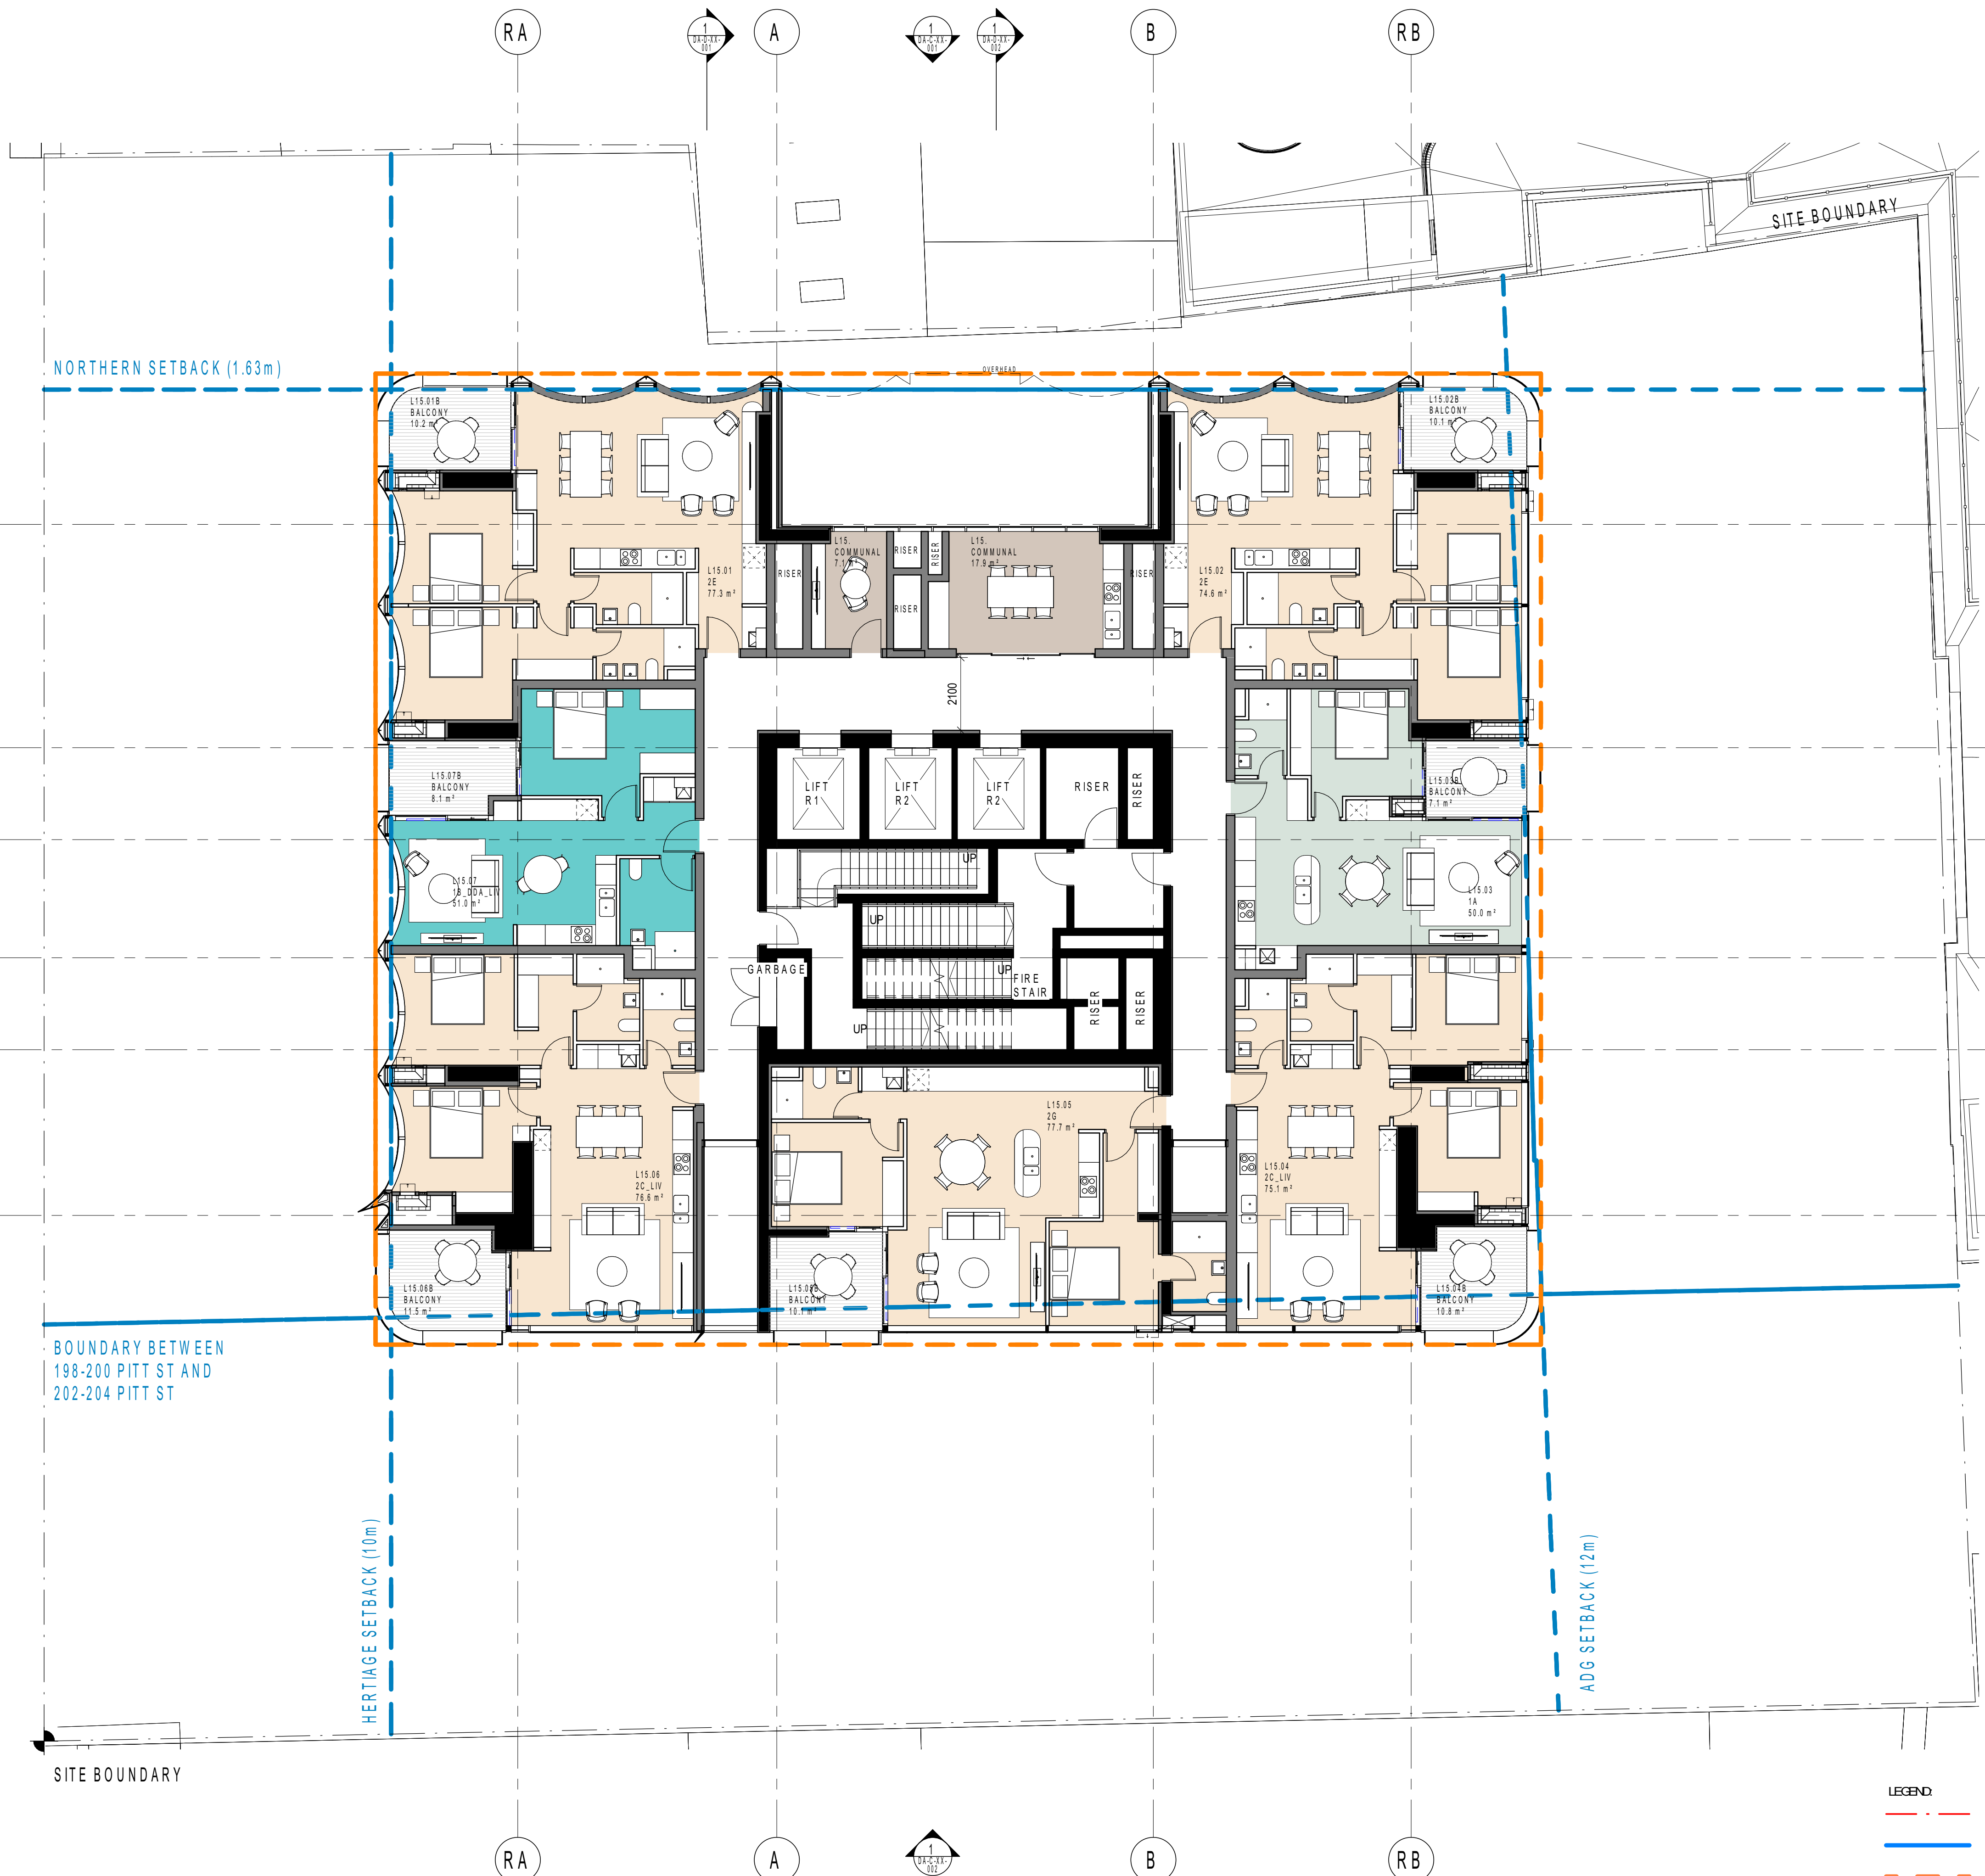

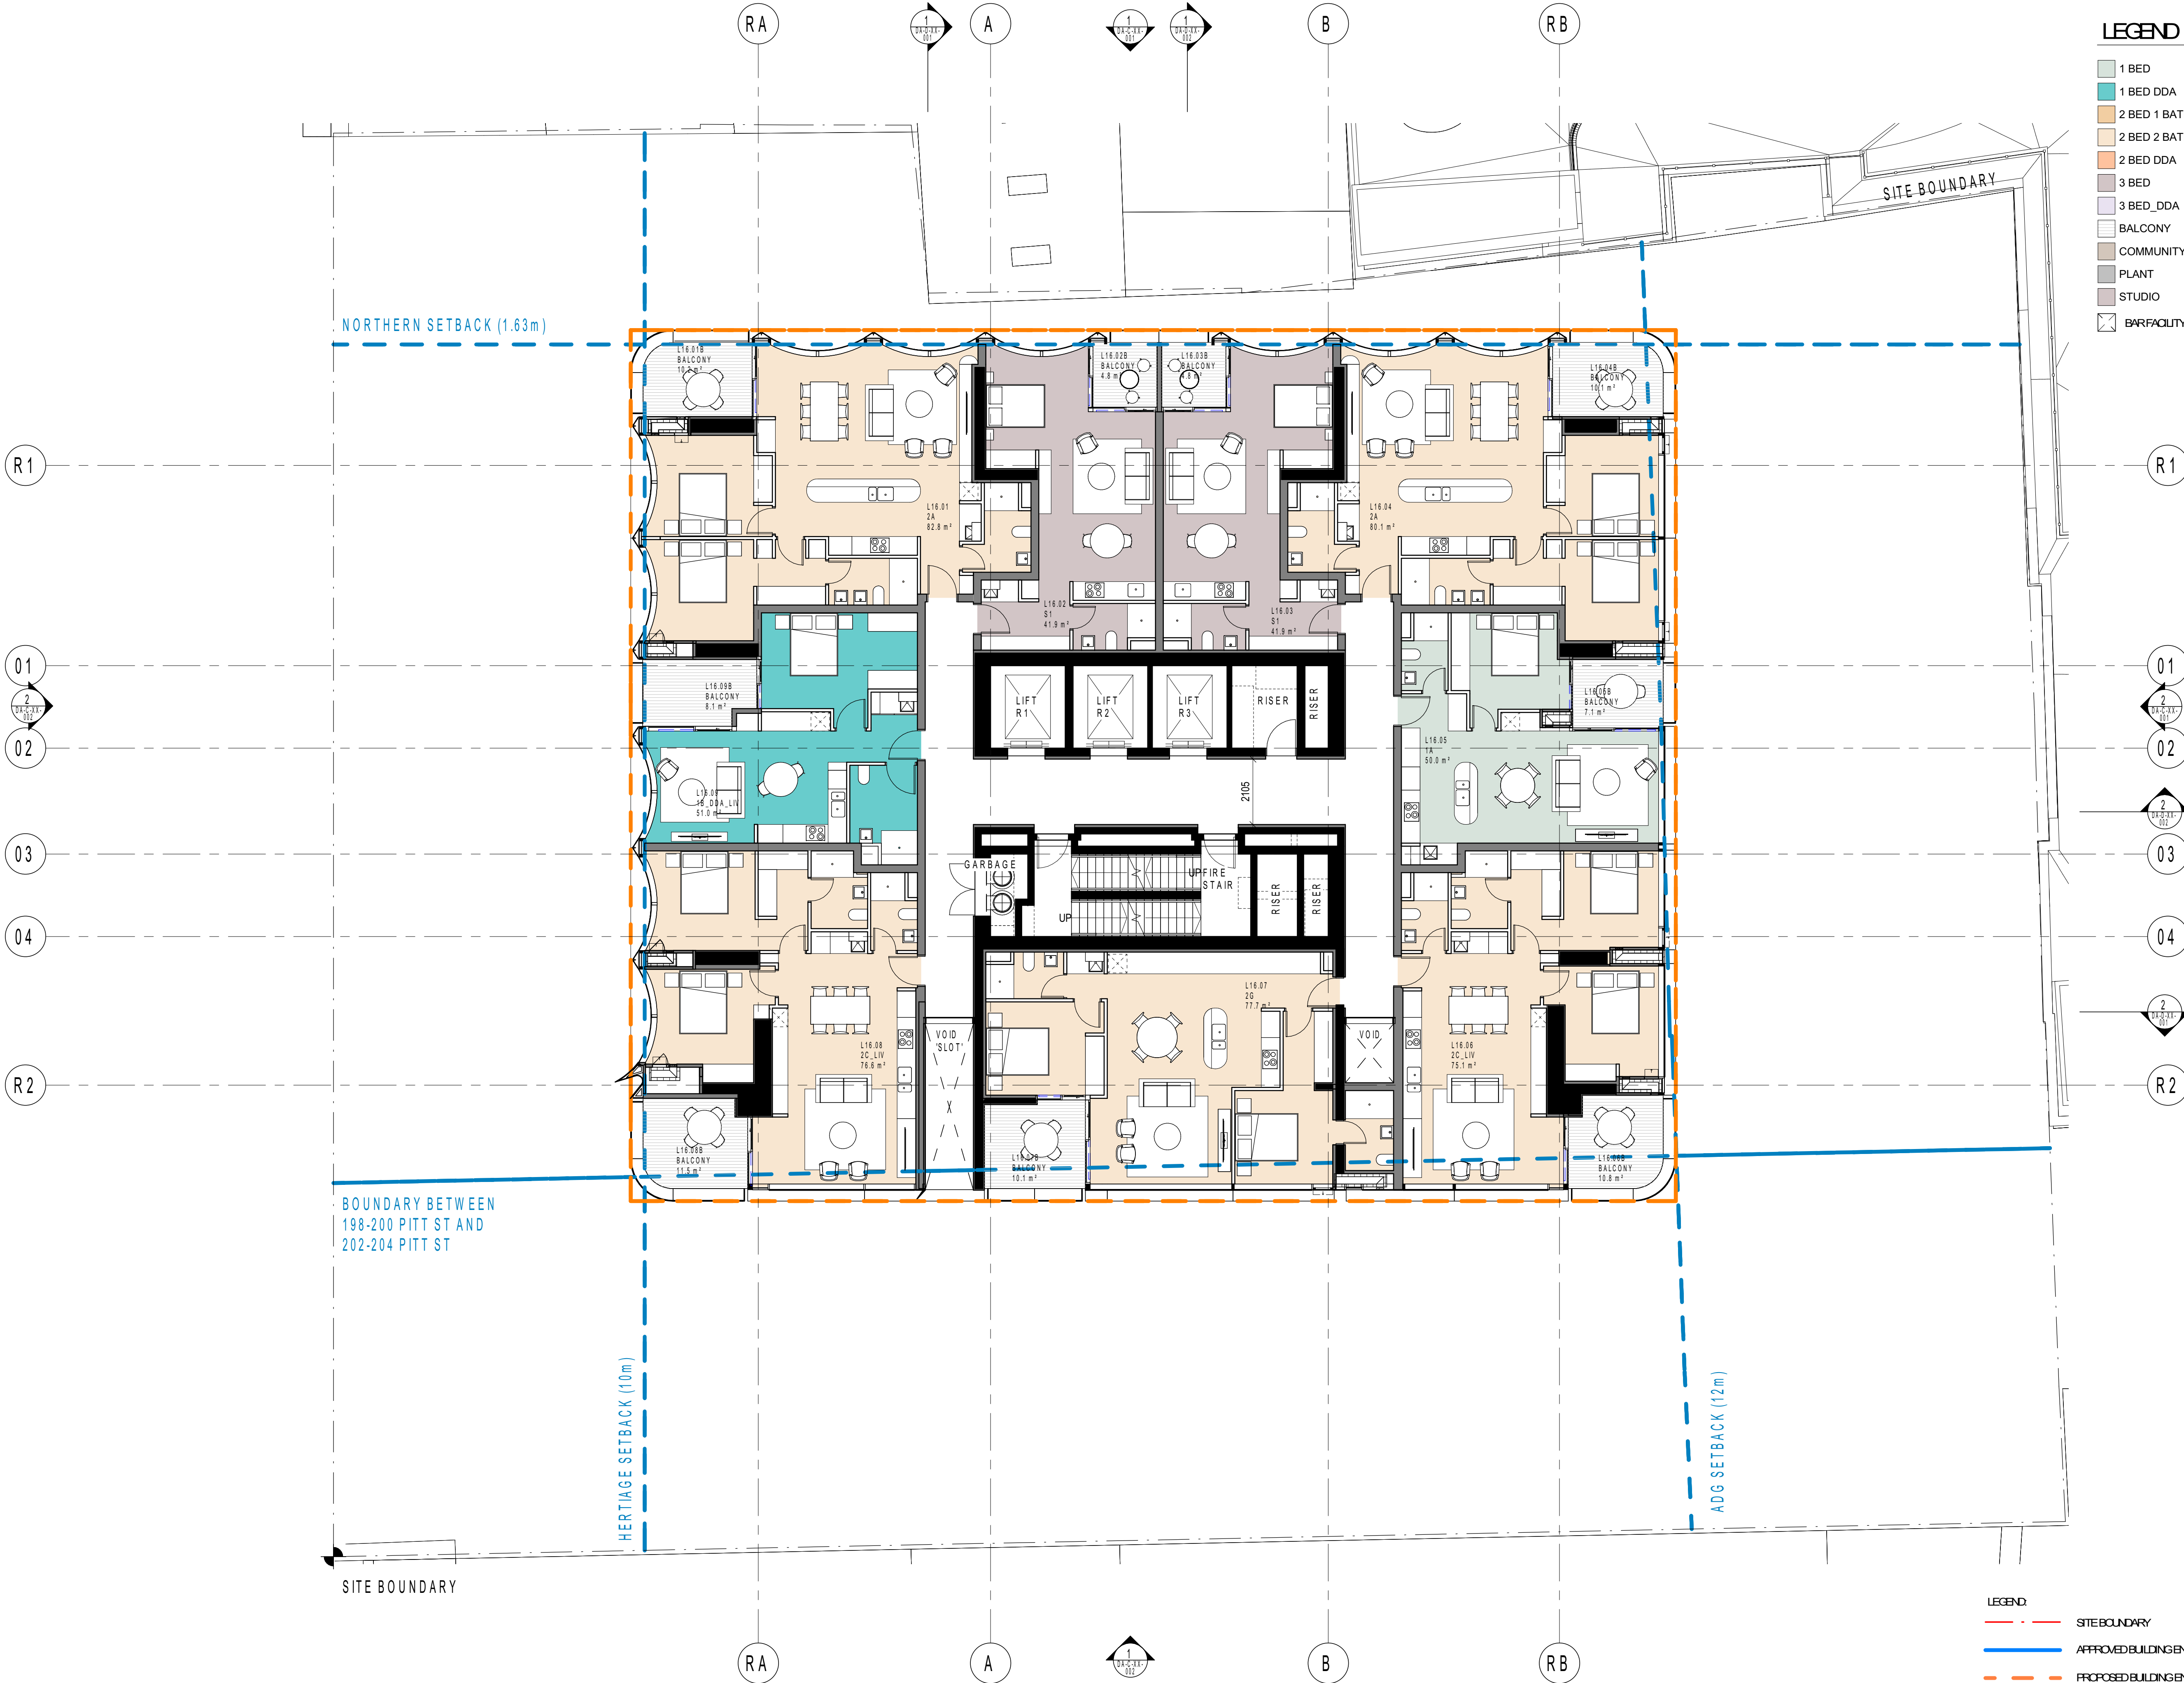

LEGEND

- 1 BED
- 1 BED DDA
- 2 BED 1 BATH
- 2 BED 2 BATH
- 2 BED DDA
- 3 BED
- 3 BED_DDA
- BALCONY
- COMMUNITY AREA
- PLANT
- STUDIO
- BAR/FACILITY



ARCHITECTS/REGISTRATION BOARD/
NOMINATED ARCHITECTS

NSW 3550 NORTON ST, SYDNEY 2000
VIC 3000 1000 ST, MELBOURNE 3000
QLD 4000 1000 ST, BRISBANE 4000
SA 5000 1000 ST, ADELAIDE 5000
WA 6000 1000 ST, PERTH 6000
TAS 7000 1000 ST, HOBART 7000
NT 8000 1000 ST, DARWIN 8000
ACT 9000 1000 ST, CANBERRA 9000

Telephone +61 7 3952 2525
Facsimile +61 7 3952 2544
www.bvm.com.au

INTELLECTUAL PROPERTY

Copyright reserved. All rights reserved. No part of this publication may be reproduced, stored in a retrieval system, or transmitted, in any form or by any means, electronic, mechanical, photocopying, recording, or by any information storage or retrieval system, without prior written permission from the copyright owner.

NOTE

CONTRACTOR TO CHECK AND VERIFY ALL DIMENSIONS ON SITE PRIOR TO COMMENCEMENT OF WORK OR REVISION OF SHOP DRAWINGS. DO NOT SCALE FROM DRAWING.

ISSUE	DATE	FOR
1	02/10/20	FOR INFORMATION
2	16/10/20	FOR INFORMATION
3	13/11/20	FOR INFORMATION
4	27/11/20	FOR INFORMATION
5	11/12/20	FOR INFORMATION
6	22/12/20	FOR INFORMATION
7	22/01/21	ISSUE FOR STAGE 2 DA
8	29/01/21	ISSUE FOR STAGE 2 DA
9	05/02/21	ISSUE FOR STAGE 2 DA

FOUR ARCHITECT
FJMI
02 9251 7077

TOWN PLANNING
ETHOS URBAN
02 9555 6932

ARCHITECTS
GML HERITAGE
02 9319 4811

HERITAGE
URBS
02 8233 9600

BCA
BLACKETT MAGUIRE + GOLDSMITH
02 9211 7777

FAÇADE
APEX
02 8916 6284

BUILDING SERVICES
IGS
02 8488 4600

STRUCTURE / ESD
WSP
02 9272 5100


GEOTECHNICAL
DOUGLAS PARTNERS
02 9909 0666

PROJECT MANAGER
FDS GROUP
02 8279 2600

CLIENT
100 PROPERTY
18/03 COLLINS STREET
MELBOURNE VIC 3000

PROJECT
CITY TATTERSALL'S CLUB
194-204 PITT STREET
SYDNEY NSW 2000


BVN PROJECT NUMBER

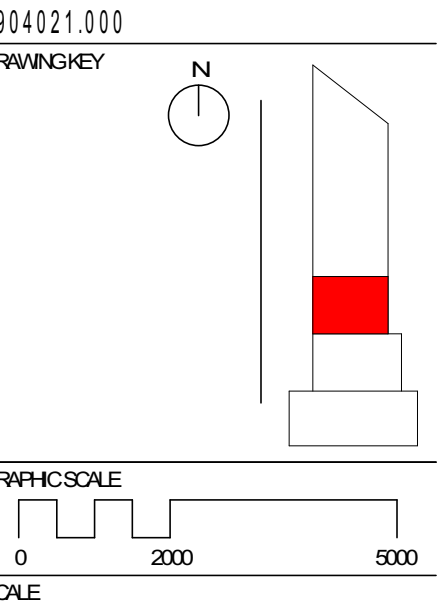

1:100 @ A1
STATUS
STAGE 2 DEVELOPMENT
APPLICATION
DRAWING

GENERAL ARRANGEMENT
PLAN - LEVEL 16

AR-DA-B-16-001 9

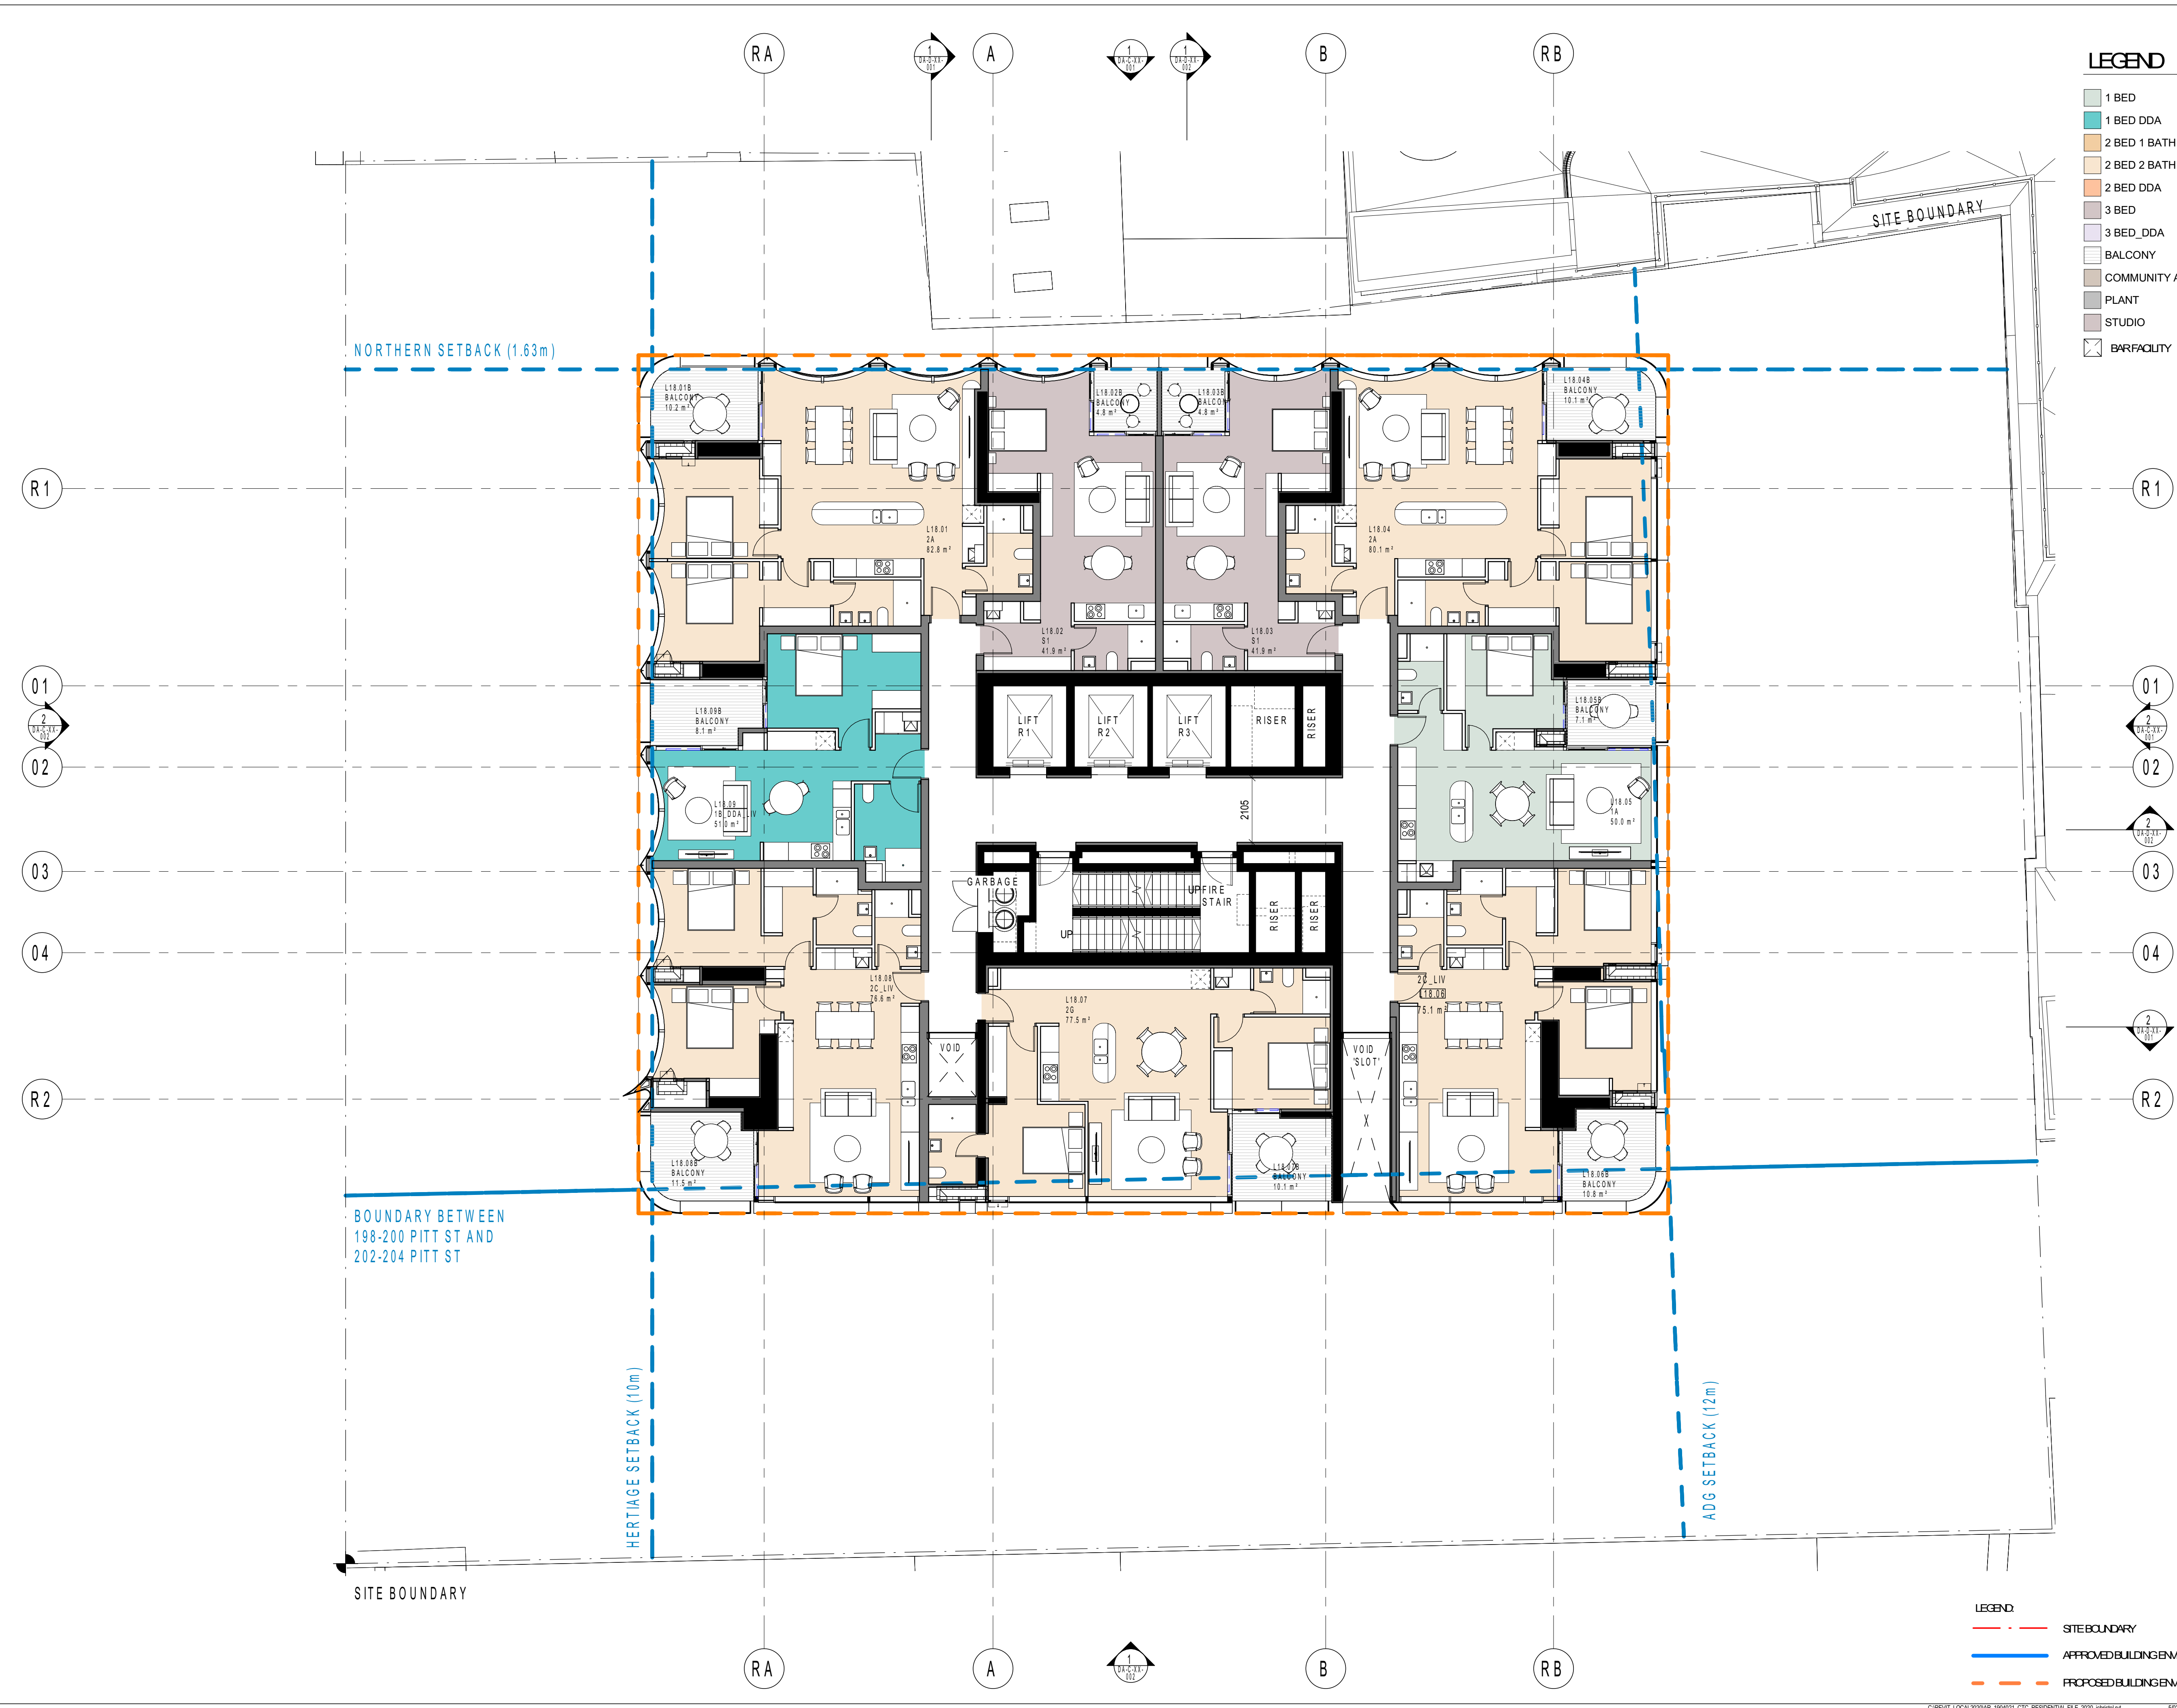


LEGEND

- 1 BED
- 1 BED DDA
- 2 BED 1 BATH
- 2 BED 2 BATH
- 2 BED DDA
- 3 BED
- 3 BED_DDA
- BALCONY
- COMMUNITY AREA
- PLANT
- STUDIO
- BAR/FACILITY



ARCHITECTS/REGISTRATION BOARD/
NOMINATED ARCHITECTS

NSW
355/361 NORTON STREET
407/408/409/2887/288

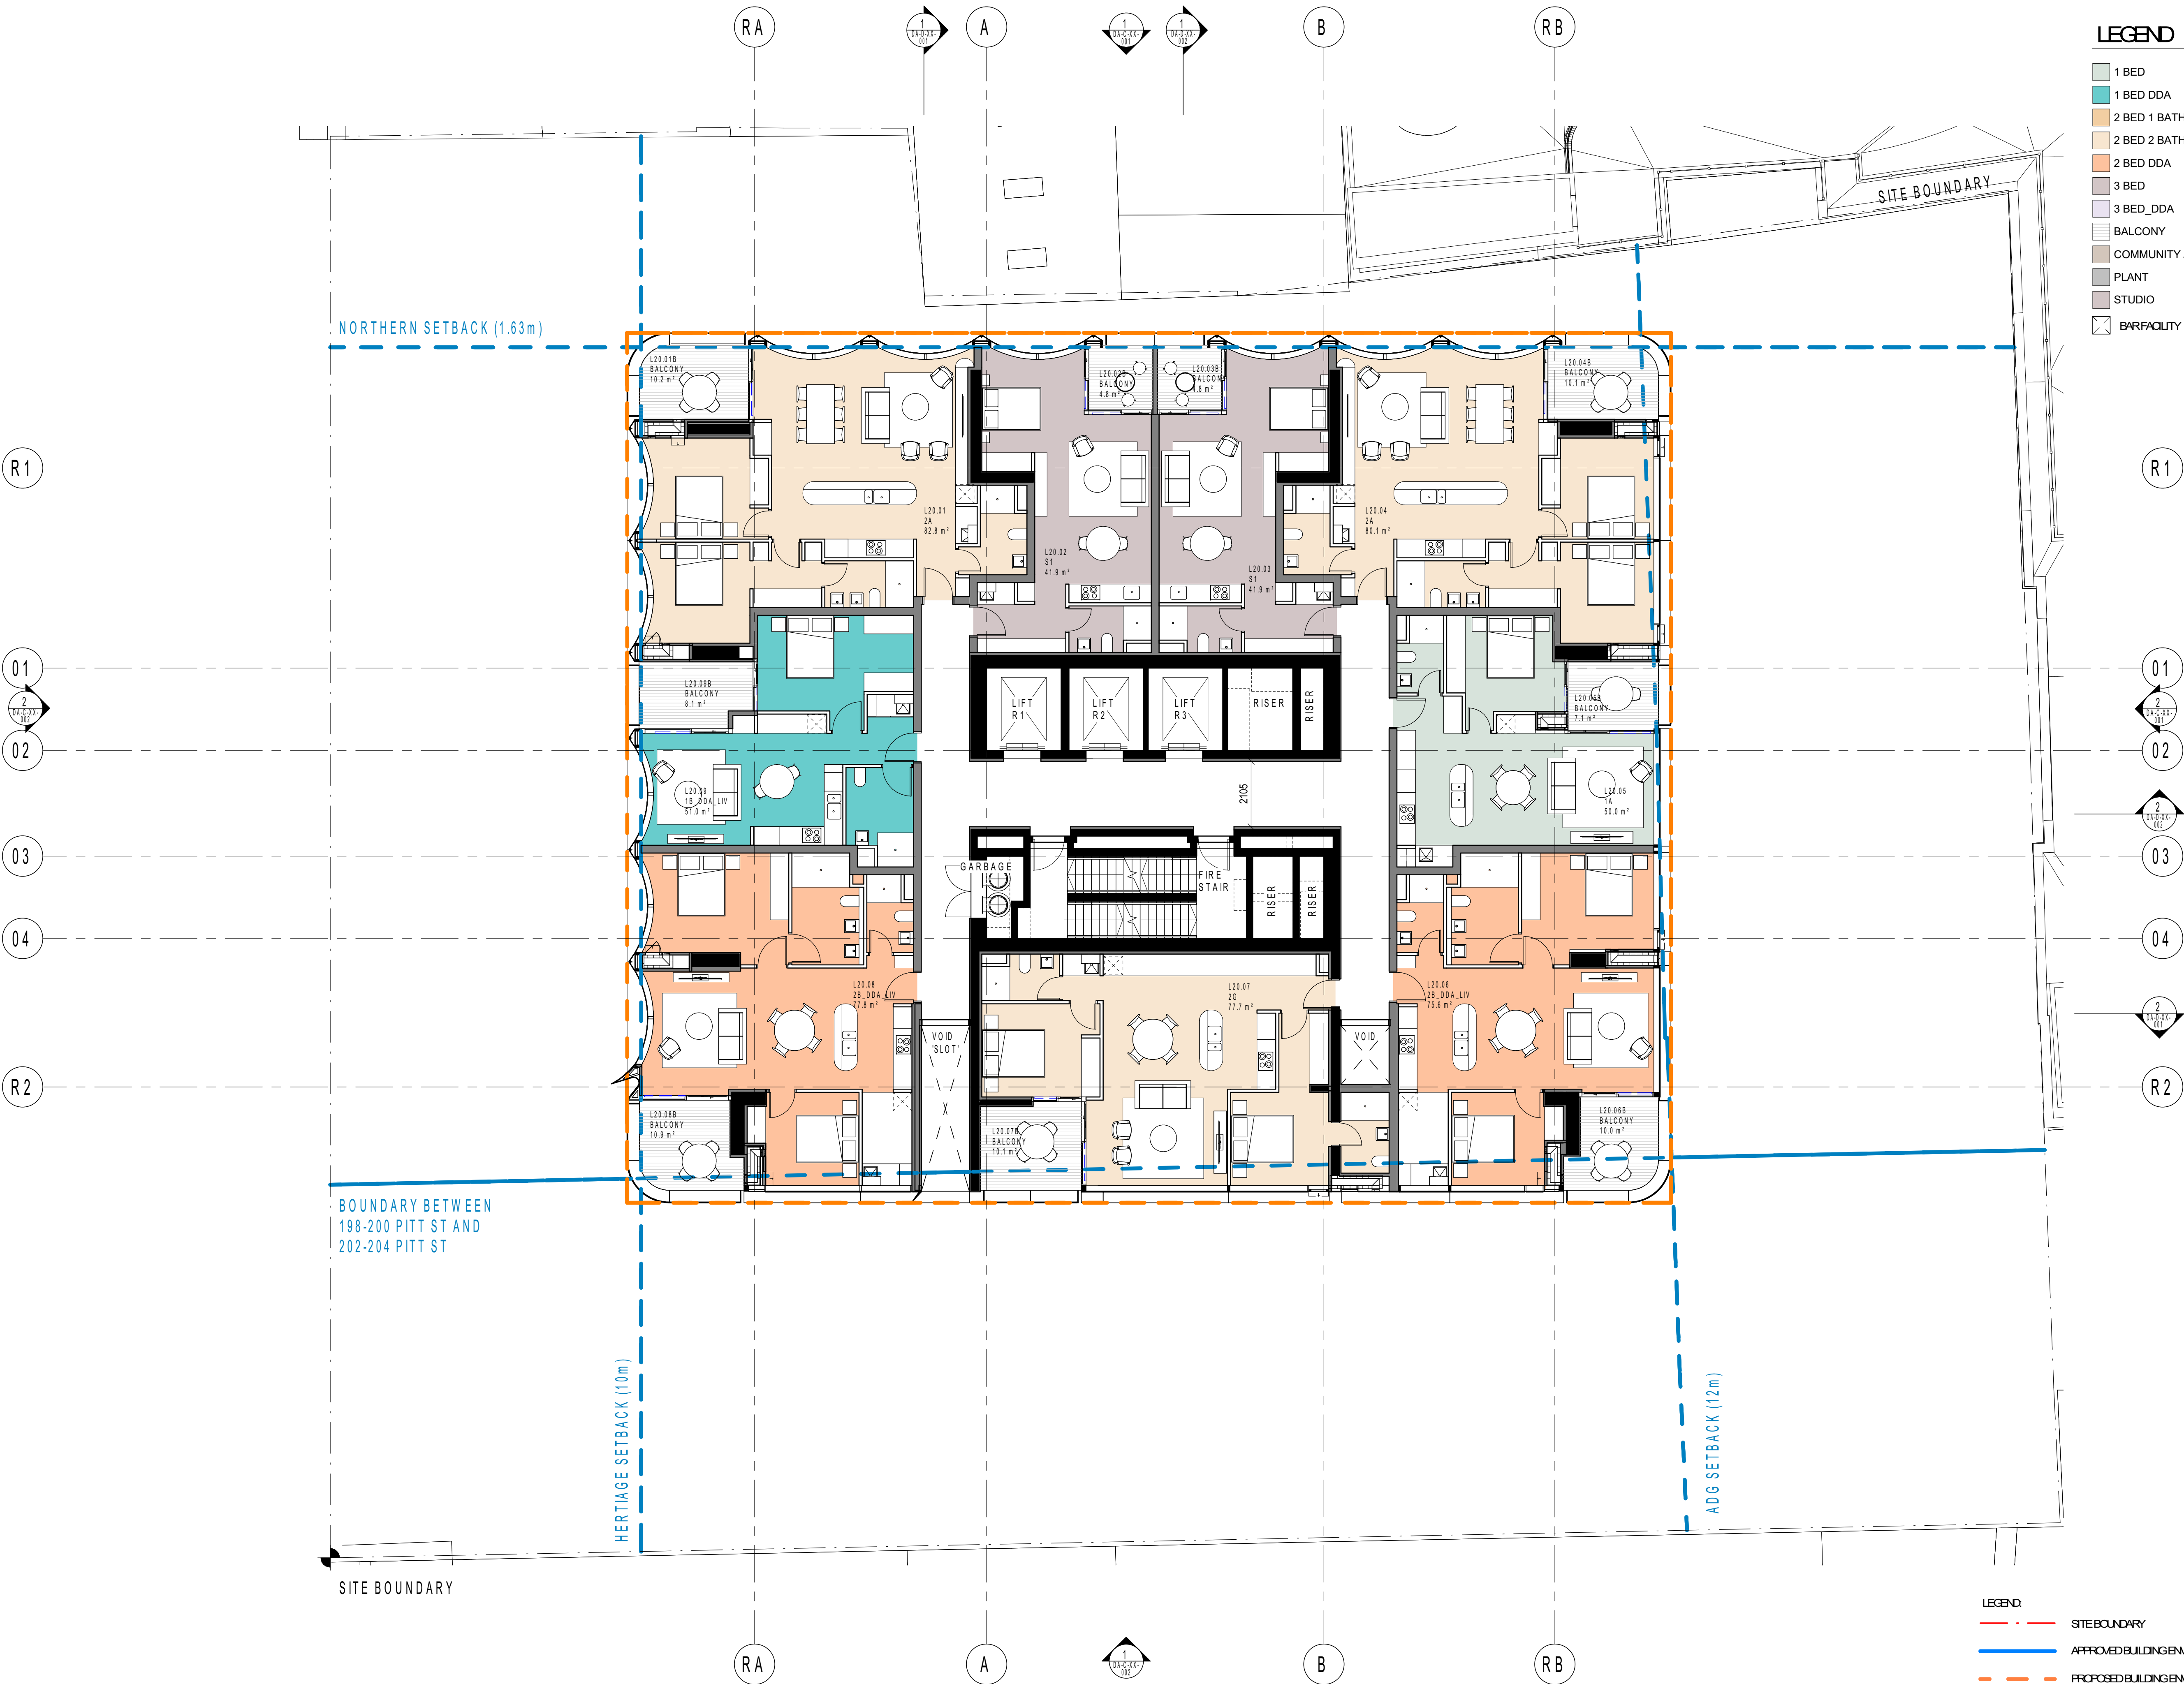

LEGEND

- 1 BED
- 1 BED DDA
- 2 BED 1 BATH
- 2 BED 2 BATH
- 2 BED DDA
- 3 BED
- 3 BED_DDA
- BALCONY
- COMMUNITY AREA
- PLANT
- STUDIO
- BAR/FACILITY



ARCHITECTS/REGISTRATION BOARD/
NOMINATED ARCHITECTS

NSW	3559 NORTON STREET HOBBY	QD	3527 KELLOGG
ACT	4007 JAMES COCKE	NT	3700 BRANCO QUINN
SA	7115 JILLIAN AUSTIN	VIC	1625 MARK GRIMMER
TAS	7020 MATHIE DE LAAR	WA	1620 JANE KELLY
NT	7151 PHILLIP ROSS GIBSON	SA	3517 CATHERINE SPINNEY
QLD	7030 PETER TILGNER	NT	3517 CATHERINE SPINNEY
WA	1047 ALISON DOLAN	NT	3517 CATHERINE SPINNEY

Telephone +61 7 3552 2525
Facsimile +61 7 3552 2544
www.bvm.com.au

INTELLECTUAL PROPERTY

CONCEPT ARCHITECTURE PTY LIMITED, UNLESS OTHERWISE
STATED, INTELLECTUAL PROPERTY RIGHTS IN THIS DOCUMENT ARE RESERVED.
NO PART OF THIS DOCUMENT IS TO BE REPRODUCED OR TRANSMITTED IN ANY FORM OR BY ANY MEANS, ELECTRONIC OR MECHANICAL, INCLUDING PHOTOCOPYING, RECORDING, OR BY ANY INFORMATION STORAGE AND RETRIEVAL SYSTEM, WITHOUT THE WRITTEN PERMISSION OF CONCEPT ARCHITECTURE PTY LIMITED.

NOTE

CONTRACTOR TO CHECK AND VERIFY ALL DIMENSIONS ON SITE PRIOR
TO COMMENCEMENT OF WORK OR REVISION OF SHOP DRAWINGS.
DO NOT SCALE DRAWINGS.

ISSUE	DATE	FOR
1	02/10/20	FOR INFORMATION
2	16/10/20	FOR INFORMATION
3	13/11/20	FOR INFORMATION
4	27/11/20	FOR INFORMATION
5	11/12/20	FOR INFORMATION
6	22/12/20	FOR INFORMATION
7	22/01/21	ISSUE FOR STAGE 2 DA
8	29/01/21	ISSUE FOR STAGE 2 DA
9	05/02/21	ISSUE FOR STAGE 2 DA

FOOTNOTES

FJMI
02 9251 7077

TOWN PLANNING
ETHOS URBAN
02 9555 6882

ARCHITECTS
GML HERITAGE
02 9319 4811

HERITAGE
URBS
02 8233 9800

BCA
BLACKETT MAGUIRE+ GOLDSMITH
02 9211 7777

FAÇADE
APEX
02 8916 6284

BUILDING SERVICES
IGS
02 8488 4600

STANTEC
02 8484 7000

STRUCTURE/ESD
WSP
02 9272 5100

GEOTECHNICAL
DOUGLAS PARTNERS
02 9809 0666

PROJECT MANAGER
FDS GROUP
02 8279 2600


CLIENT
100 PROPERTY
18/03 COLLINS STREET
MELBOURNE VIC 3000

PROJECT
CITY TATTERSALL'S CLUB
194-204 PITT STREET
SYDNEY NSW 2000

BVN PROJECT NUMBER

1904021.000

DRAWING KEY

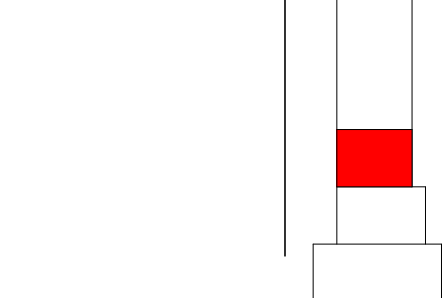


GRAPHIC SCALE
0 2000 5000
SCALE

1:100 @ A1
STATUS
STAGE 2 DEVELOPMENT
APPLICATION
DRAWING

GENERAL ARRANGEMENT
PLAN - LEVEL 19-20

AR-DA-B-19-001

ISSUE
9

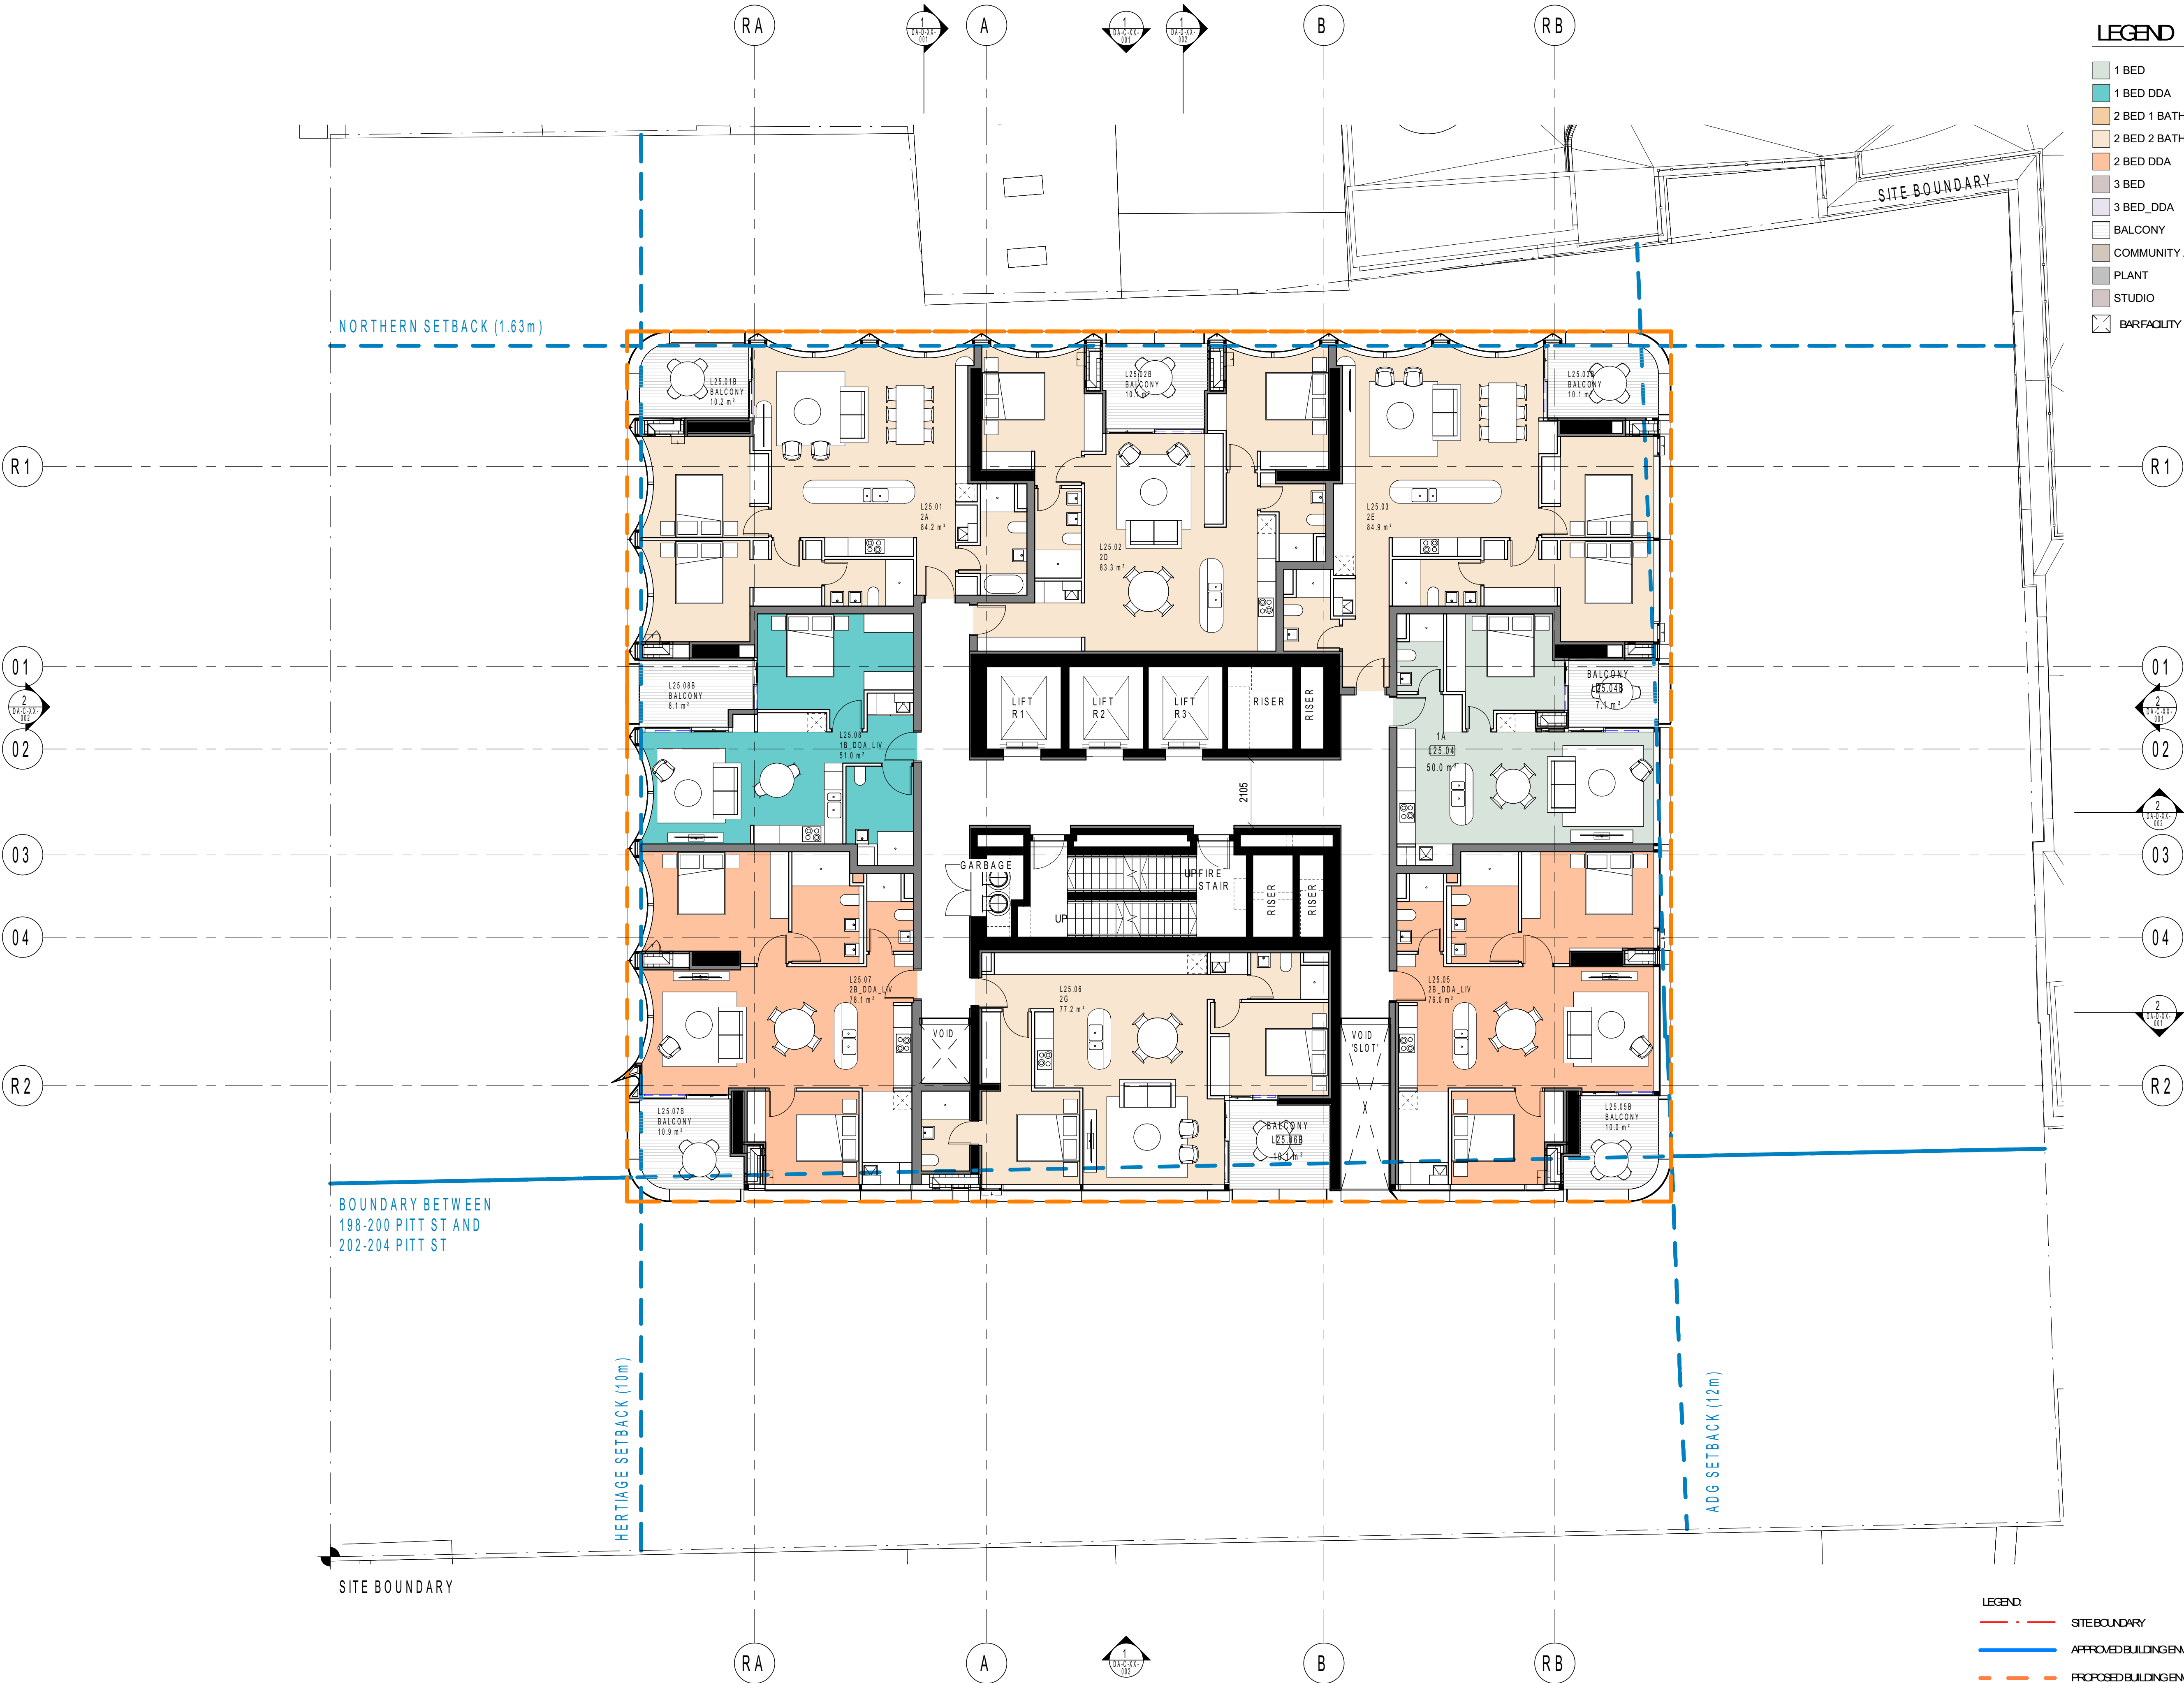

LEGEND

- 1 BED
- 1 BED DDA
- 2 BED 1 BATH
- 2 BED 2 BATH
- 2 BED DDA
- 3 BED
- 3 BED_DDA
- BALCONY
- COMMUNITY AREA
- PLANT
- STUDIO
- BAR/FACILITY



ARCHITECTS/REGISTRATION BOARD/
NOMINATED ARCHITECTS

NSW 3550 NORTON STREET HOBBY 3527 KILGORE
4057 JAMES STREET 3700 BRANCOCKVILLE
7155 ALLAN AVENUE 1625 MARRICKVILLE
7025 MATHIE ROAD 1625 MARRICKVILLE
7511 PHILLIPS STREET 3517 CATHERINE BURNER
7511 PHILLIPS STREET 3517 CATHERINE BURNER
Telephone +61 7 3952 2525
Facsimile +61 7 3952 2544
www.bvm.com.au

INTELLECTUAL PROPERTY

CONCEPT ARCHITECTURE PTY LIMITED, UNLESS OTHERWISE
STATED, INTELLECTUAL PROPERTY RIGHTS IN THIS DOCUMENT ARE RESERVED.
NO PART OF THIS DOCUMENT IS TO BE REPRODUCED OR TRANSMITTED IN ANY FORM OR BY ANY MEANS, ELECTRONIC OR MECHANICAL, INCLUDING PHOTOCOPYING, RECORDING, OR BY ANY INFORMATION STORAGE AND RETRIEVAL SYSTEM, WITHOUT THE WRITTEN PERMISSION OF CONCEPT ARCHITECTURE PTY LIMITED.

NOTE

CONTRACTOR TO CHECK AND VERIFY ALL DIMENSIONS ON SITE PRIOR
TO COMMENCEMENT OF WORK OR REVISION OF SHOP DRAWINGS.
DO NOT SCALE DRAWINGS.

ISSUE	DATE	FOR
1	02/10/20	FOR INFORMATION
2	16/10/20	FOR INFORMATION
3	13/11/20	FOR INFORMATION
4	27/11/20	FOR INFORMATION
5	11/12/20	FOR INFORMATION
6	22/12/20	FOR INFORMATION
7	22/01/21	ISSUE FOR STAGE 2 DA
8	29/01/21	ISSUE FOR STAGE 2 DA
9	05/02/21	ISSUE FOR STAGE 2 DA

FOUR ARCHITECT
FJMI
02 9251 7077

TOWN PLANNING
ETHOS URBAN
02 9955 6992

ARCHITECTS
GML HERITAGE
02 9319 4811

HERITAGE
URBS
02 8233 9600

BCA
BLACKETT MAGUIRE + GOLDSMITH
02 9211 7777

FAÇADE
APEX
02 8916 6284

BUILDING SERVICES
IGS
02 8488 4600

STANTEC
02 8484 7000

STRUCTURE/ESD
WSP
02 9272 5100

GEOTECHNICAL
DOUGLAS PARTNERS
02 9909 0666


PROJECT MANAGER
FDS GROUP
02 8279 2600

CLIENT
100 PROPERTY
18/03 COLLINS STREET
MELBOURNE VIC 3000

PROJECT
CITY TATTERSALL'S CLUB
194-204 PITT STREET
SYDNEY NSW 2000

BVM PROJECT NUMBER

1904021.000
DRAWING KEY

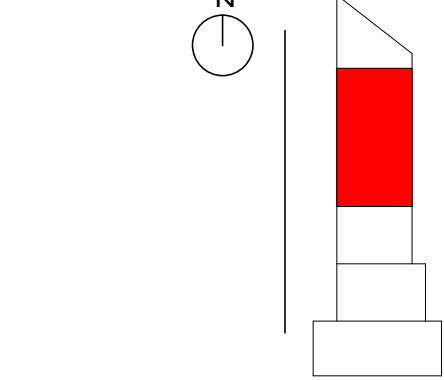


GRAPHIC SCALE
0 2000 5000
SCALE

1:100 @ A1
STATUS
STAGE 2 DEVELOPMENT
APPLICATION
DRAWING

GENERAL ARRANGEMENT
PLAN - LEVEL 25

AR-DA-B-25-001 9

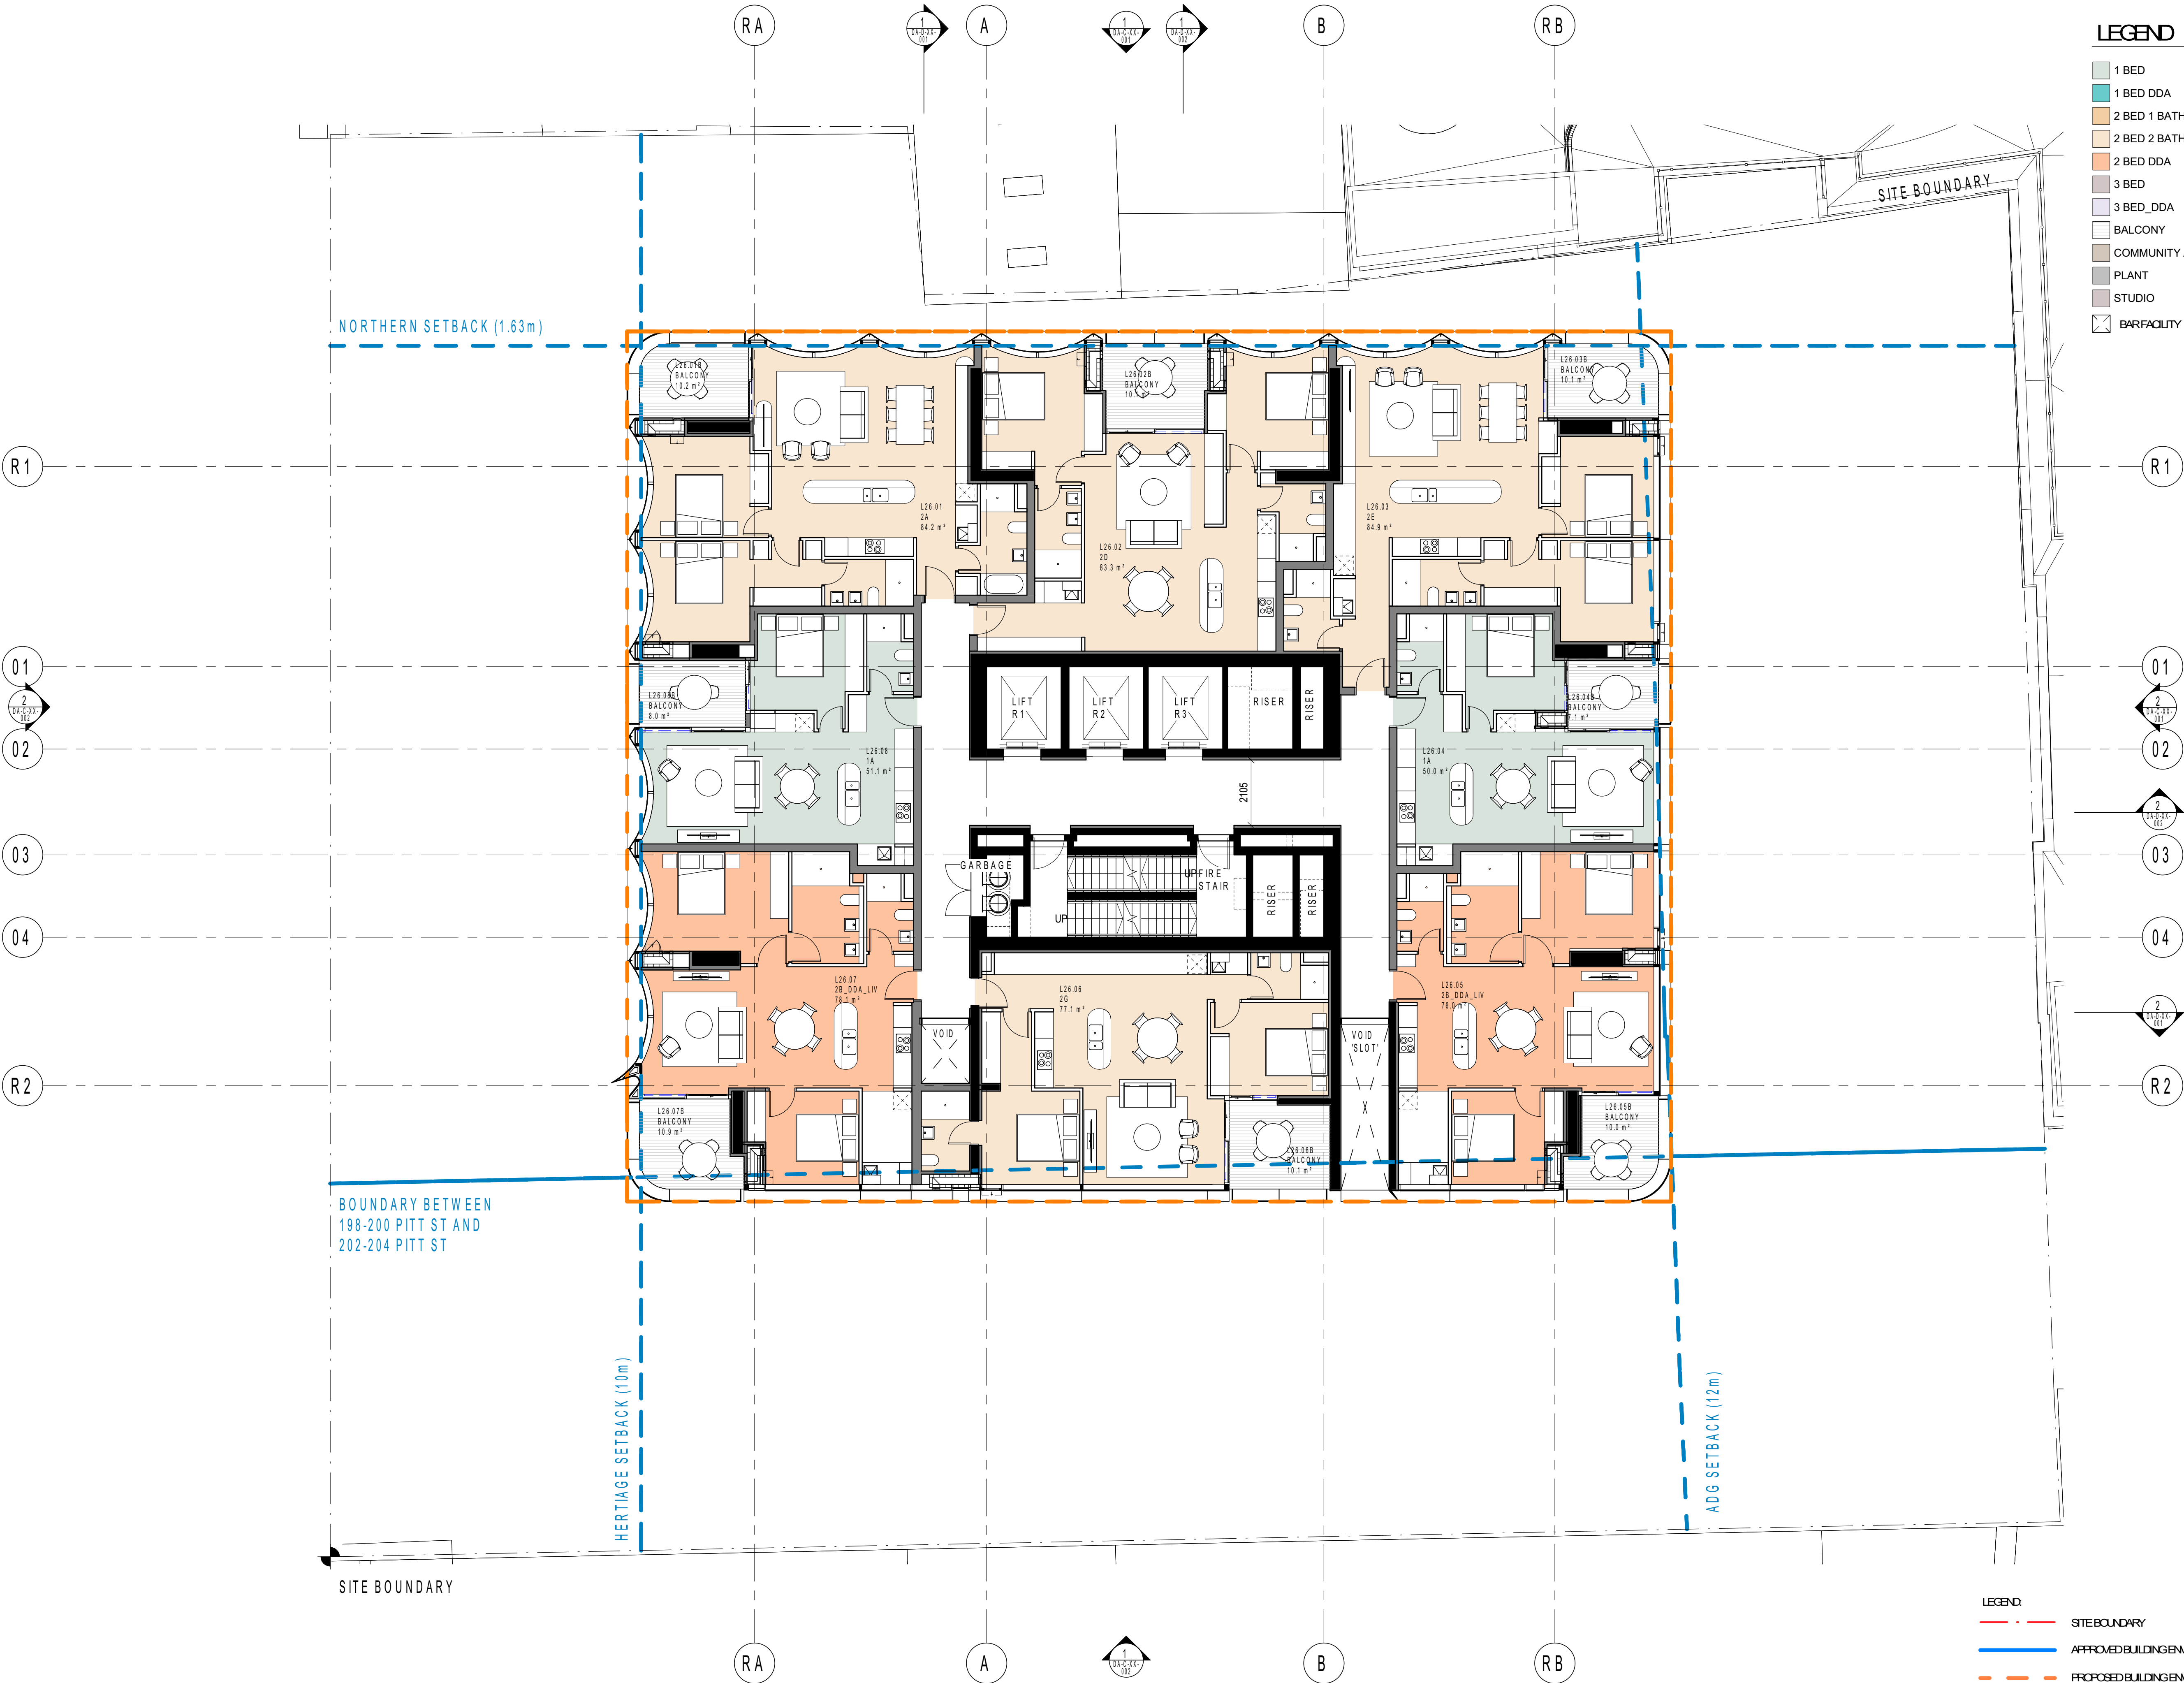

ARCHITECTS/REGISTRATION BOARD/
NOMINATED ARCHITECTS

NSW	QLD
3556 NINDS KATHY MCGRY	3527 KELLY
4057 JAMES COOPER	3708 BRANCO QUINN
7115 JILLIAN GIBSON	1626 LARRY GRIMMER
7028 MATHIE DE LAAR	1628 DANIEL KELLY
7511 PHILLIP ROSS GIBSON	3517 CATHERINE SHERRIN
7630 PETER THOMAS	3666 HELEN O'BRIEN
10047 ALEXANDER DODS	

Telephone +61 7 3952 2525
Facsimile +61 7 3952 2544
www.bvm.com.au

INTELLECTUAL PROPERTY
COPYRIGHT IN ARCHITECTURAL DRAWINGS IS RESERVED. NO PART OF THIS DOCUMENT MAY BE REPRODUCED OR TRANSMITTED IN ANY FORM OR BY ANY MEANS, ELECTRONIC OR MECHANICAL, WITHOUT THE WRITTEN PERMISSION OF BVM ARCHITECTS. ANY UNAUTHORIZED USE OF THIS DOCUMENT IS AT THE USER'S SOLE RISK AND WITHOUT LIABILITY TO BVM ARCHITECTS.

NOTE
CONTRACTOR TO CHECK AND VERIFY ALL DIMENSIONS ON SITE PRIOR TO COMMENCEMENT OF WORK OR REVISION OF SHOP DRAWINGS. DO NOT SCALE DRAWINGS.

ISSUE	DATE	FOR
1	11/12/20	FOR INFORMATION
2	22/12/20	FOR INFORMATION
3	22/01/21	ISSUE FOR STAGE 2 DA
4	29/01/21	ISSUE FOR STAGE 2 DA
5	05/02/21	ISSUE FOR STAGE 2 DA

FOUR ARCHITECT

FJMI

02 9251 7077

TOWN PLANNING

ETHOS URBAN

02 9555 6992

ARCHITECTS

GML HERITAGE

02 9319 4811

URBIS

02 8233 9800

BCA

BLACKETT MAGUIRE + GOLDSMITH

02 9211 7777

FAÇADE

AFEX

02 8916 6284

BUILDING SERVICES

IGS

02 8488 4600

STRUCTURE / ESD

WSP

02 9272 5100

GEOTECHNICAL

DOUGLAS PARTNERS

02 9909 0666

PROJECT MANAGER

FDS GROUP

02 8279 2600

CLIENT

IOD PROPERTY

18/03 COLLINS STREET

MELBOURNE VIC 3000

PROJECT

CITY TATTERSALL'S CLUB

194-204 PITT STREET

SYDNEY NSW 2000

BVM PROJECT NUMBER

1904021.000

DRAWING KEY

0

2000

5000

SCALE

1:100 @ A1

STATUS

STAGE 2 DEVELOPMENT

APPLICATION

DRAWING


GENERAL ARRANGEMENT


PLAN - LEVEL 26


ISSUE

AR-DA-B-26-001

5

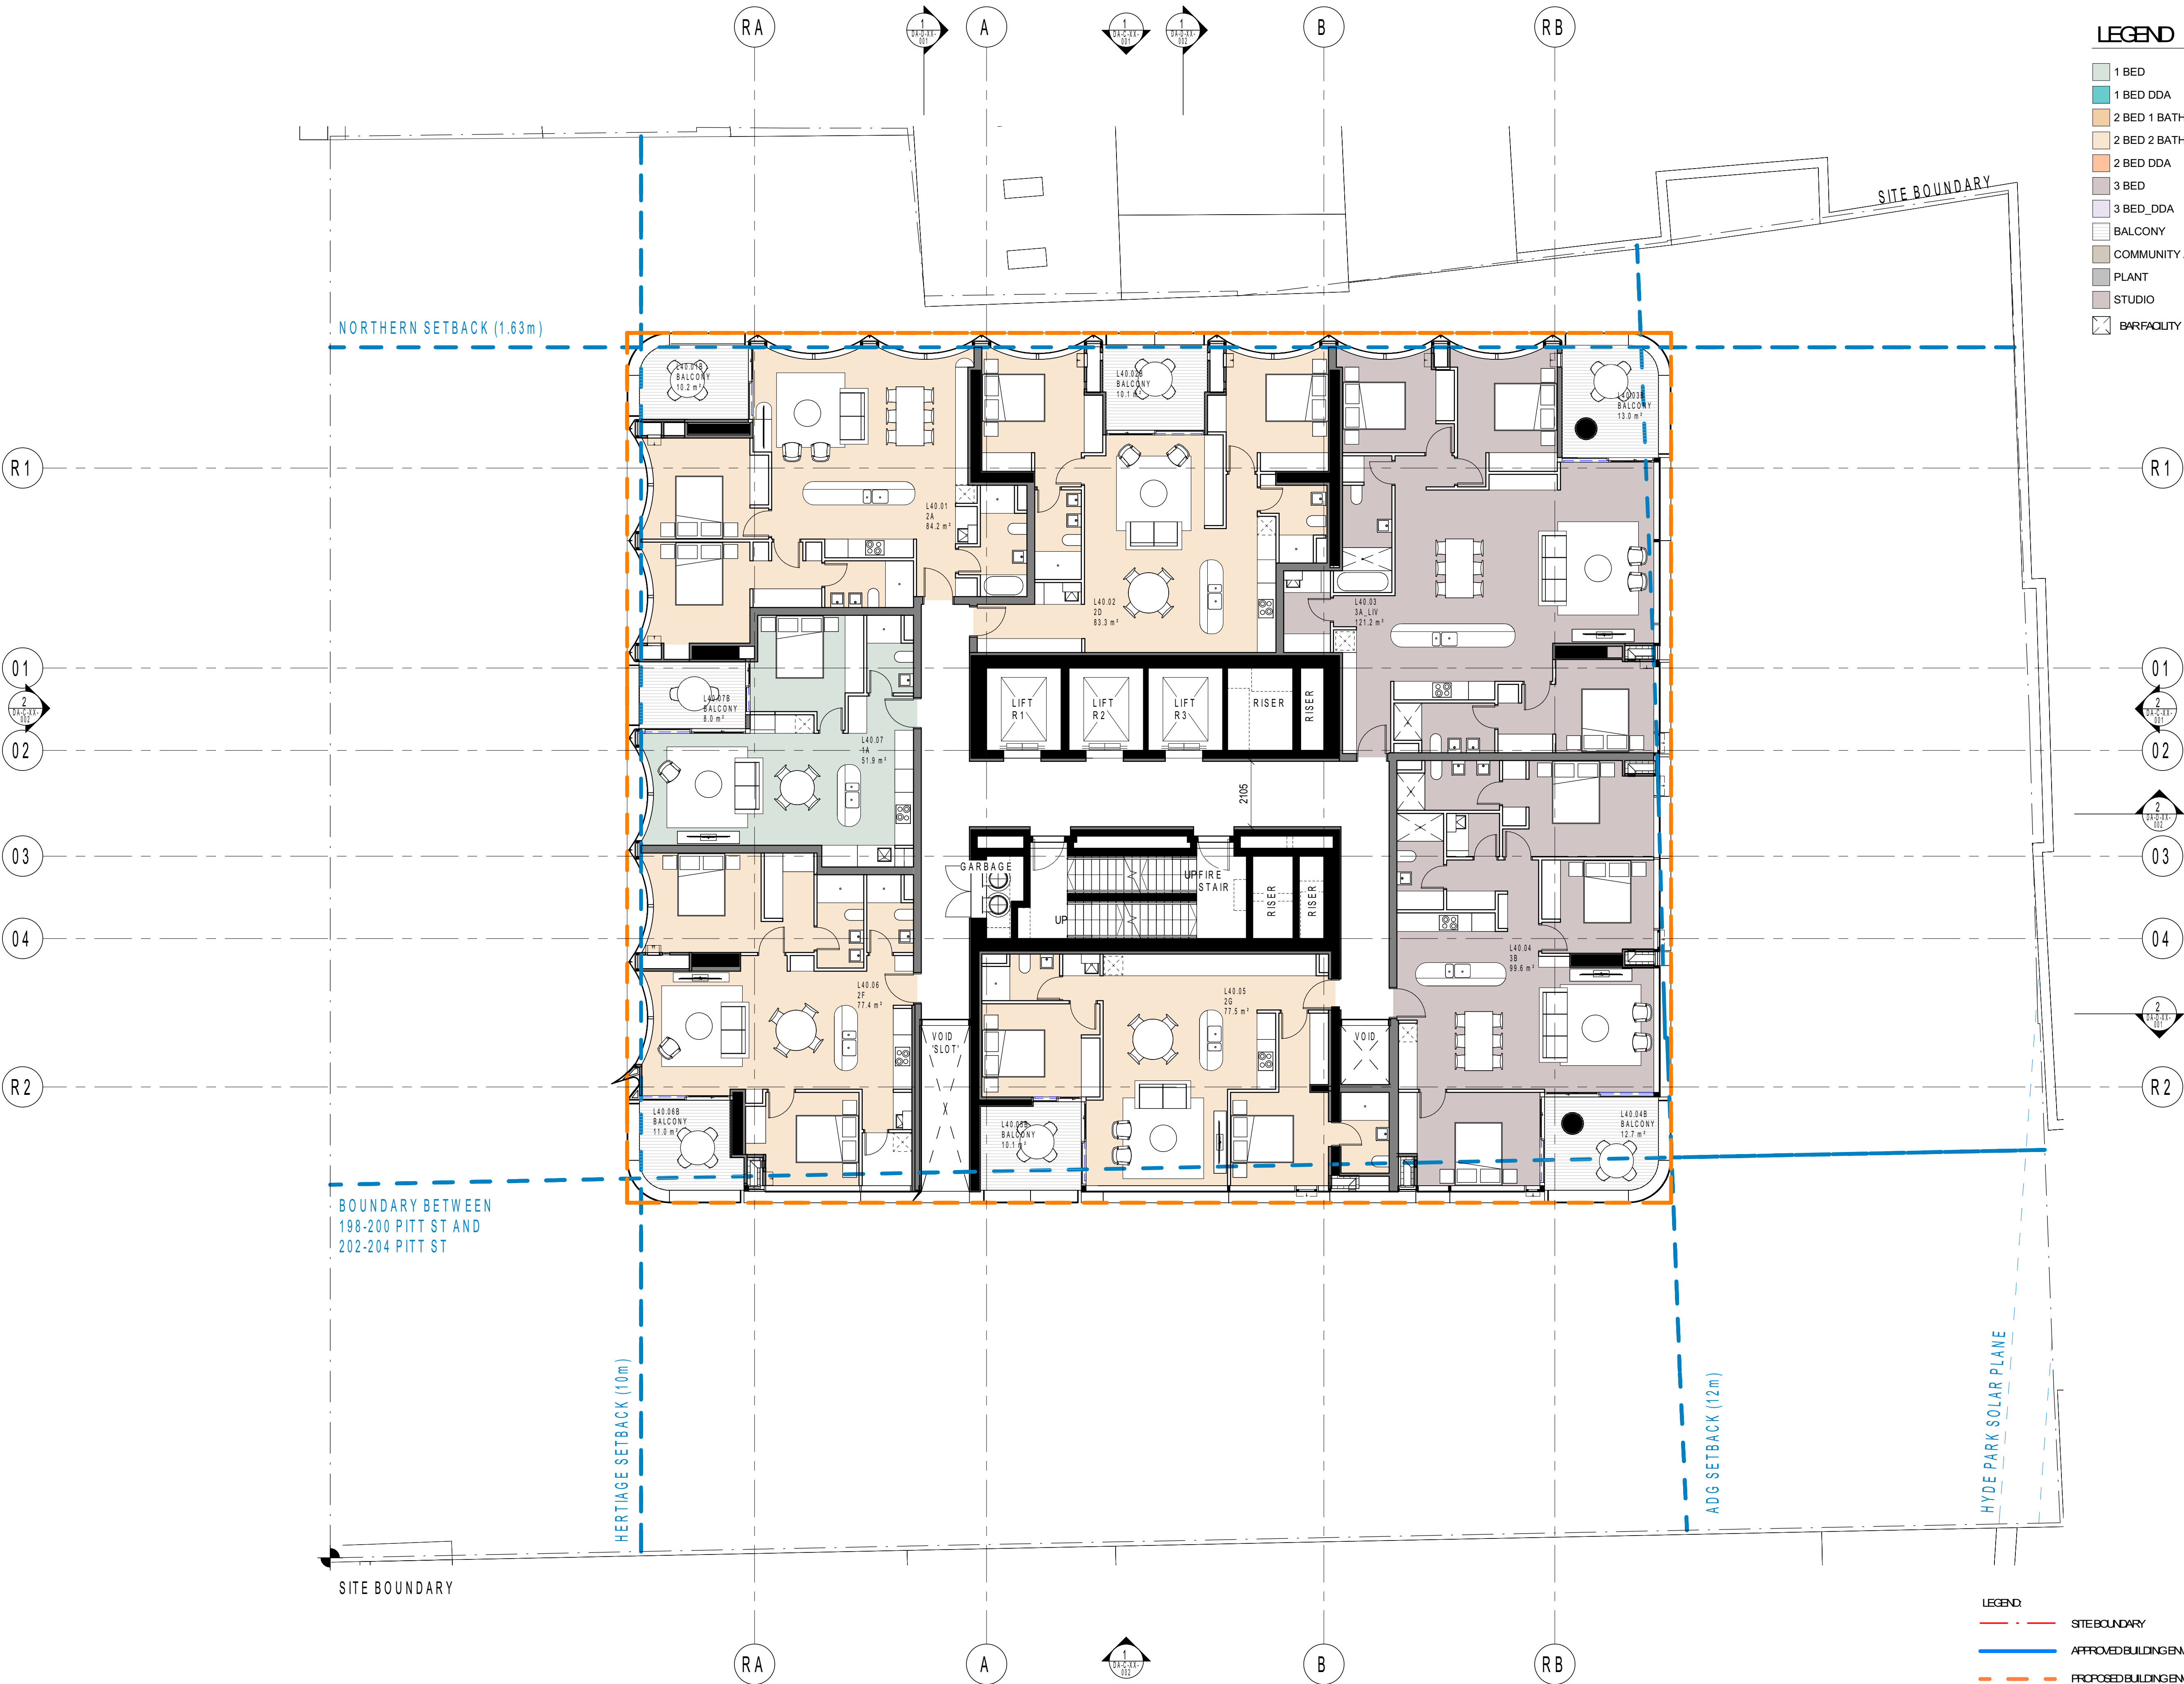

 

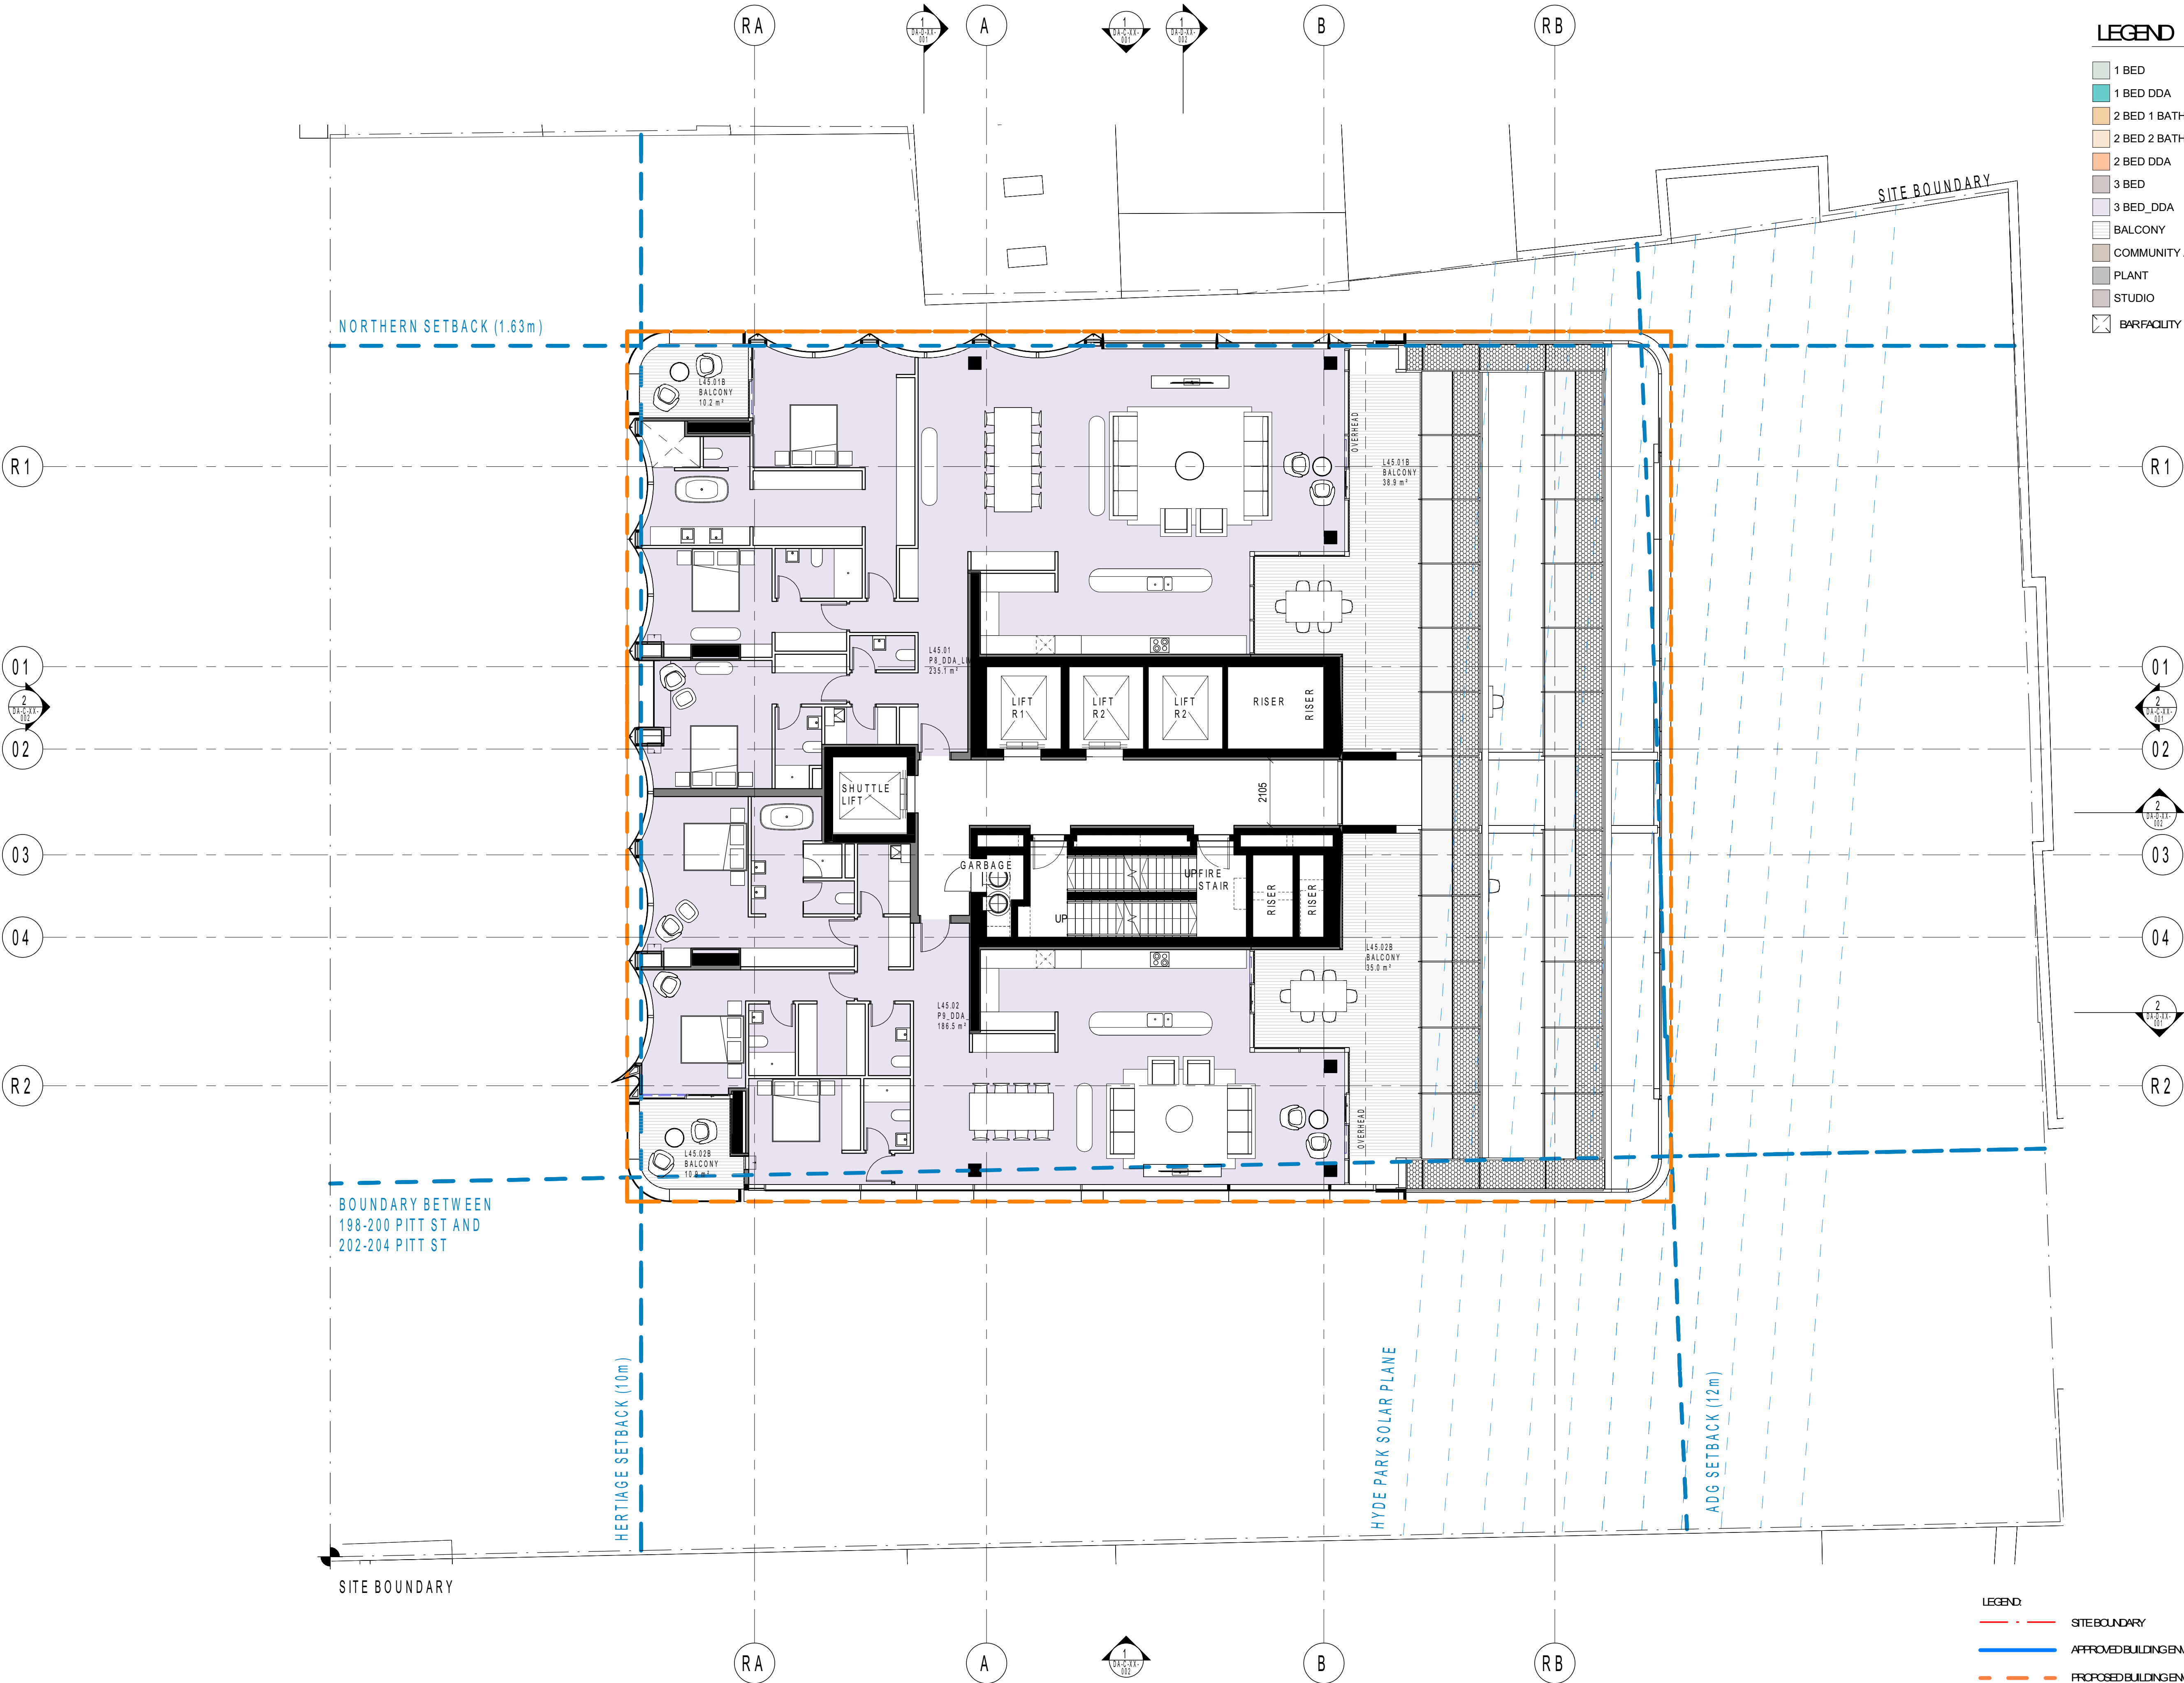

ARCHITECTS/REGISTRATION BOARD/
NOMINATED ARCHITECTS

NSW	3557 NINDERS HATCH HOBBS	QD	3527 KELLOGG
4057 JAMES COOPER	3700 BRANCO DUNN		
7115 JILLIAN GARDNER	1625 LUNN GRIMMER		
7020 MATHIE HALL	1620 DUNN KELLY		
7151 PHILLIP ROSS KIRK	3517 CATHERINE SHERRIN		
7420 STEPHEN THOMAS	3517 CATHERINE SHERRIN		
7497 ALAN WOODLAND	3517 CATHERINE SHERRIN		

Telephone +61 7 3852 2525
Facsimile +61 7 3852 2544
www.bvn.com.au

INTELLECTUAL PROPERTY
COPYRIGHT BVN ARCHITECTURE PTY LIMITED. UNLESS OTHERWISE
AGREED IN WRITING ALL RIGHTS TO THIS DOCUMENT ARE SUBJECT TO
PAYMENT IN FULL OF ALL BVN CHARGES. THIS DOCUMENT MAY ONLY
BE USED FOR THE EXPRESS PURPOSE AND PROJECT FOR WHICH IT
HAS BEEN CREATED AND DELIVERED. AS NOTED IN WRITING BY
BVN AND THIS DOCUMENT MAY NOT BE, OTHERWISE USED, OR COPIED.
ANY UNAUTHORIZED USE OF THIS DOCUMENT IS AT THE USER'S SOLE
RISK AND WITHOUT LIMITING BVN'S RIGHTS TO THE USER RELEASED AND
INDEMNIFIED BY BVN FROM AND AGAINST ALL LOSS SO ARISING.

NOTE
CONTRACTOR TO CHECK AND VERIFY ALL DIMENSIONS ON SITE PRIOR
TO COMMENCEMENT OF WORK OR PREPARATION OF SHOP DRAWINGS.
DO NOT SCALE THIS DRAWING.

ISSUE	DATE	FOR
1	02/10/20	FOR INFORMATION
2	16/10/20	FOR INFORMATION
3	13/11/20	FOR INFORMATION
4	27/11/20	FOR INFORMATION
5	11/12/20	FOR INFORMATION
6	22/12/20	FOR INFORMATION
7	22/01/21	ISSUE FOR STAGE 2 DA
8	29/01/21	ISSUE FOR STAGE 2 DA
9	05/02/21	ISSUE FOR STAGE 2 DA

PODIUM ARCHITECT
FJMT
02 9251 7077
TOWN PLANNING
ETHOS URBAN
02 9556 6962
ARCHAEOLOGY
GWL HERITAGE
02 9319 4811
HERITAGE
URBIS
02 8233 9800


BCA
BLACKETT MAGUIRE+ GOLDSMITH
02 9211 7777
FACADE
APEX
02 8916 6264
BUILDING SERVICES
IGS
02 8488 4600
STANTEC
02 8484 7000

STRUCTURE/ESD
WSP
02 9272 5100
GEOTECHNICAL
DOUGLAS PARTNERS
02 8809 0666
PROJECT MANAGER
PDS GROUP
02 8279 2600

CLIENT
ICD PROPERTY
18/303 COLLINS STREET
MELBOURNE VIC 3000

PROJECT
CITY TATTERSALL'S CLUB
194-204 PITT STREET
SYDNEY NSW 2000
BVN PROJECT NUMBER

1904021.000
DRAWING KEY

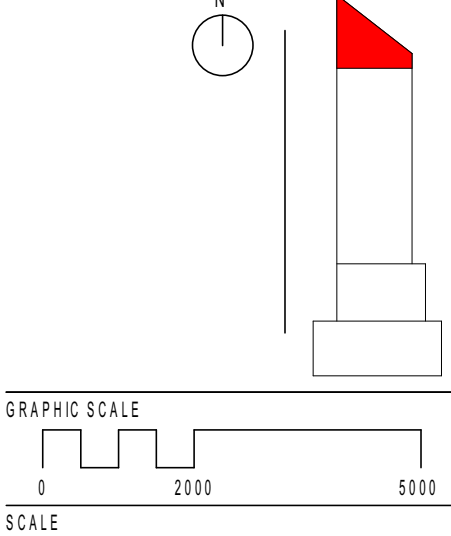


1:100@A1
STATUS
STAGE 2 DEVELOPMENT
APPLICATION
DRAWING

GENERAL ARRANGEMENT
PLAN - LEVEL 45

AR-DA-B-45-001 9

C:\REVIT_LOCAL\2020\AR_1904021_CTC_RESIDENTIAL_FILE_2020.dgn

5/20/2021 10:33:34 AM

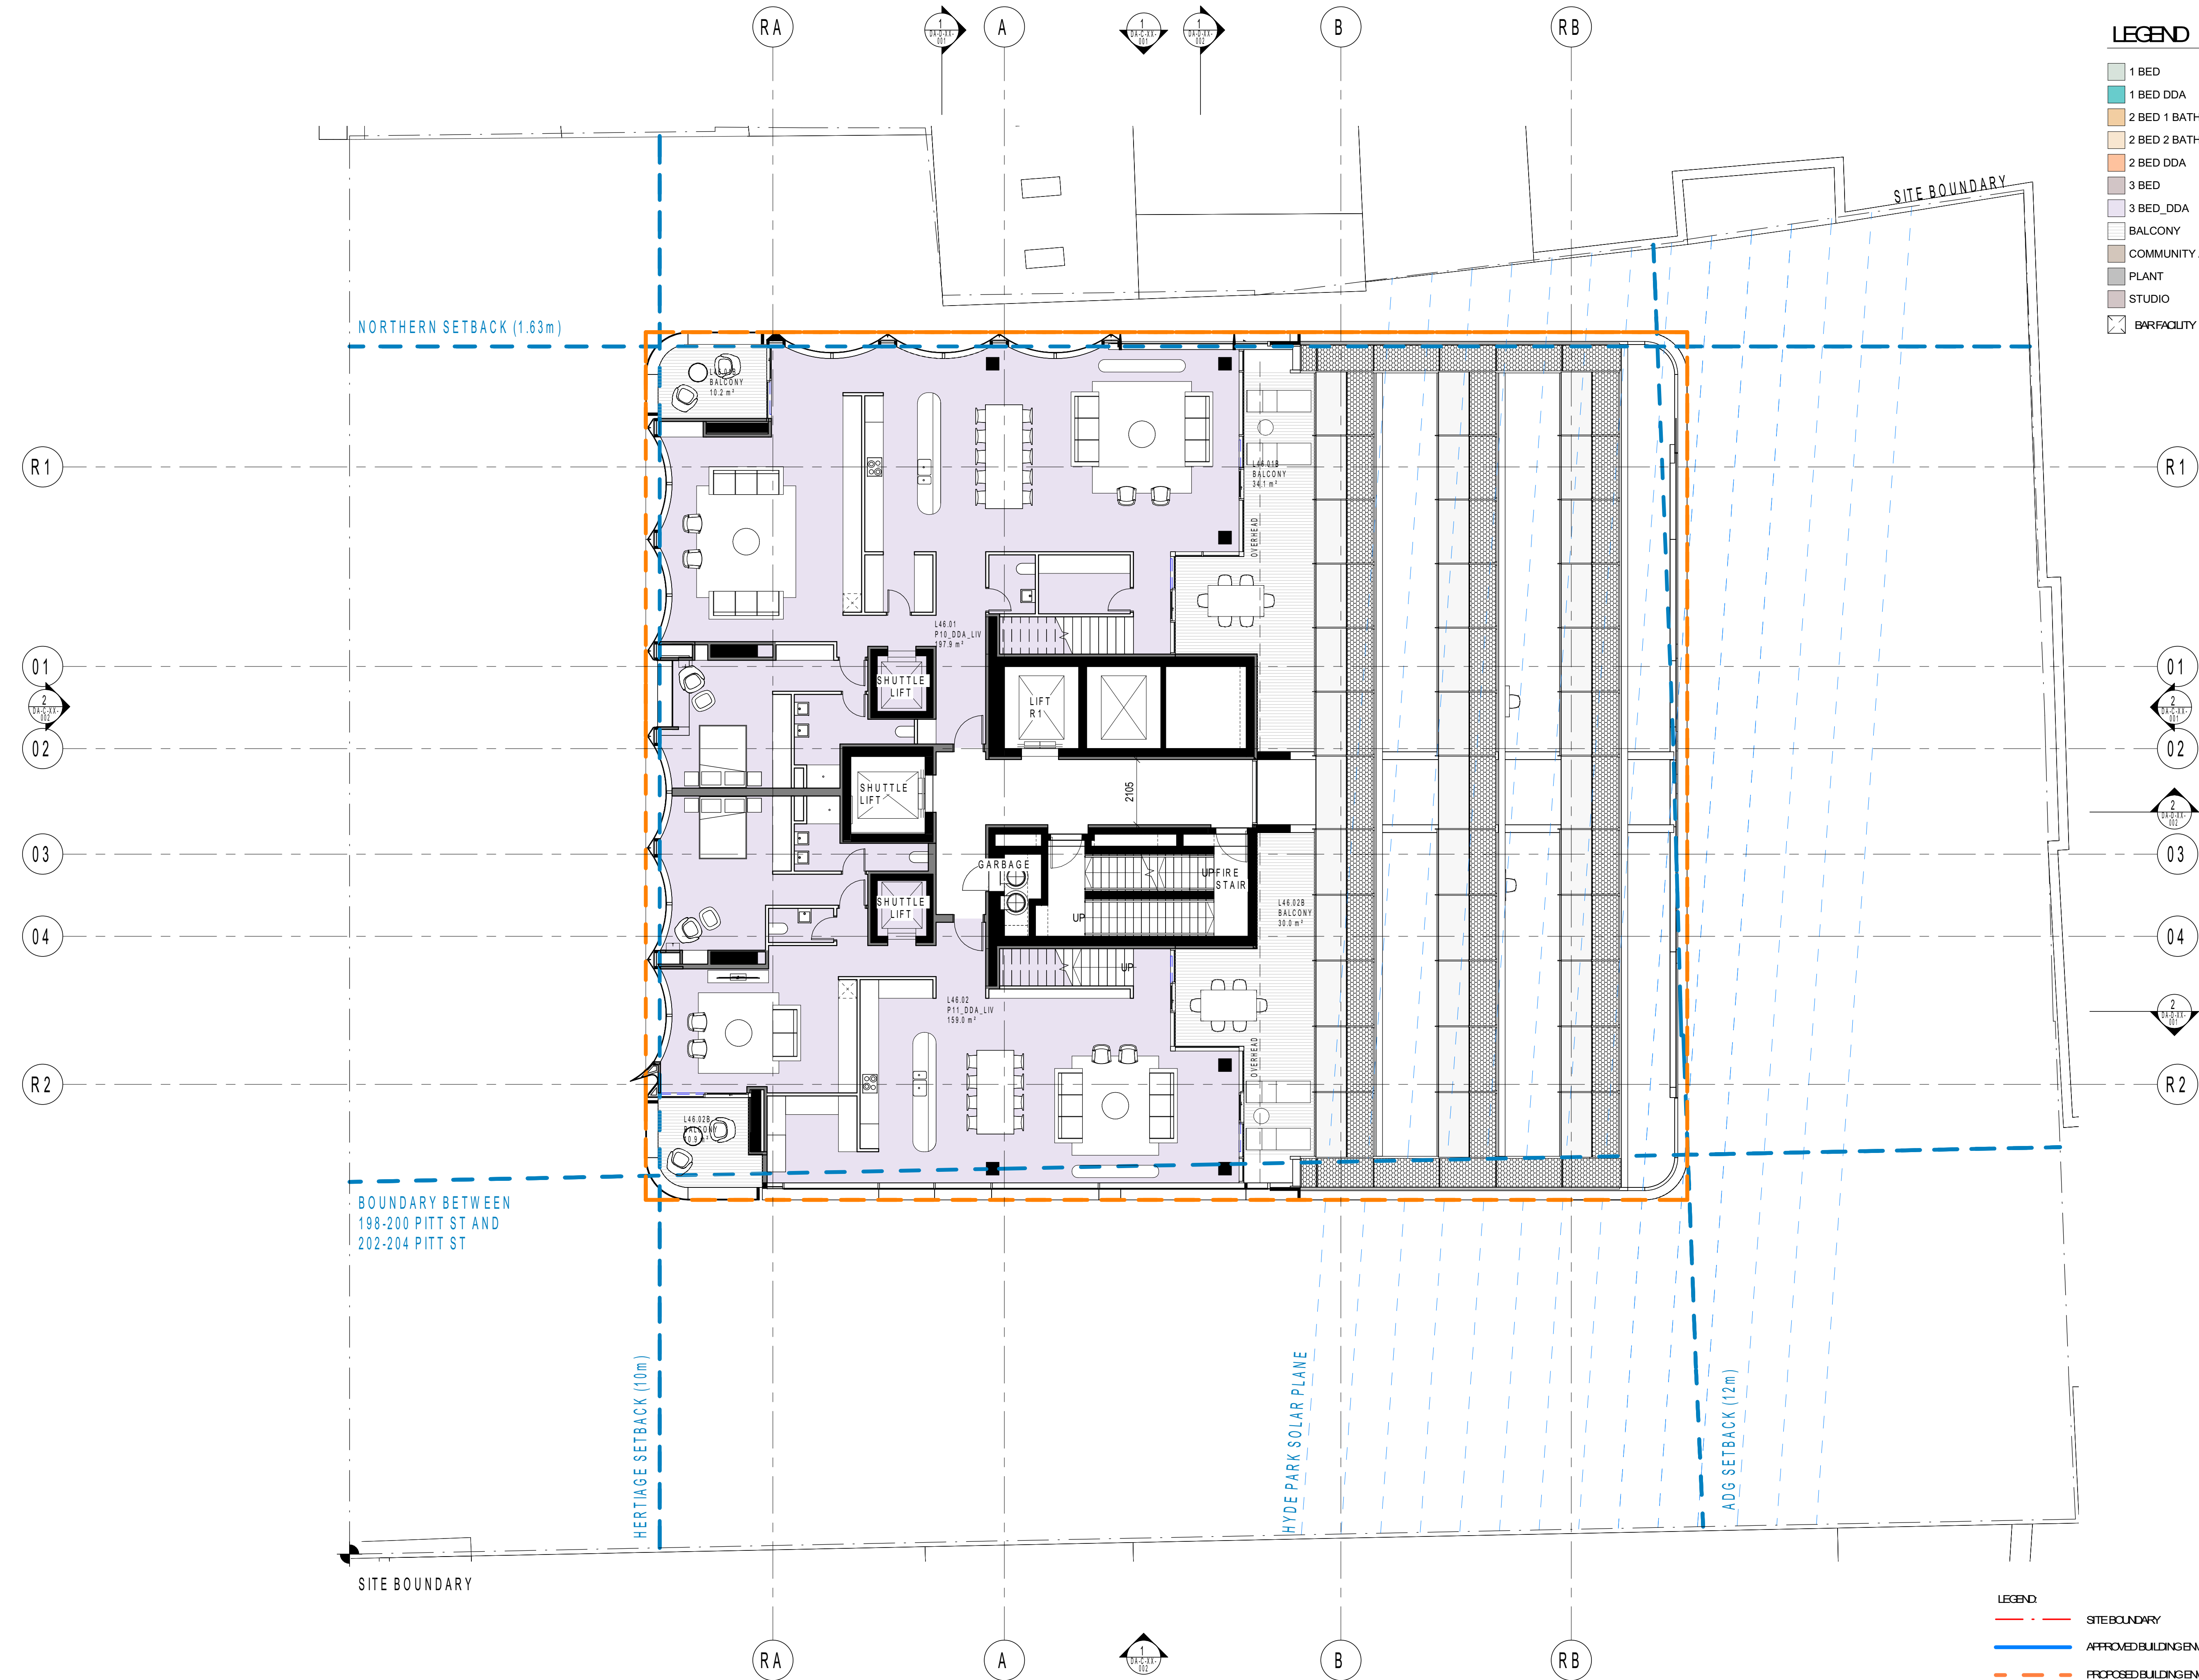

BVN

ARCHITECTS/REGISTRATION BOARD/
NOMINATED ARCHITECTS

NSW	3661 NORTON STREET HOBBY	QD	3527 KELLOGG
ACT	4007 JAMES COCKE	NT	2700 BRANCOCK
VIC	7115 ALLANVAUGHAN	WA	1020 LUNN GRIMMER
TAS	7020 MATHIAS	SA	1020 MATHIAS
QLD	7151 PHILLIPS	NT	1020 MATHIAS
NT	7020 MATHIAS	SA	1020 MATHIAS
SA	7020 MATHIAS	NT	1020 MATHIAS
WA	7020 MATHIAS	QLD	1020 MATHIAS

Telephone +61 7 3852 2525
Facsimile +61 7 3852 2544
www.bvn.com.au

INTELLECTUAL PROPERTY

COPYRIGHT BVN ARCHITECTURE PTY LIMITED. UNLESS OTHERWISE
AGREED IN WRITING ALL RIGHTS TO THIS DOCUMENT ARE RESERVED.
PAYMENT IN FULL OF ALL BVN CHARGES THIS DOCUMENT MAY ONLY
BE USED FOR THE EXPRESS PURPOSE AND PROJECT FOR WHICH IT
HAS BEEN CREATED AND DELIVERED. AS NOTED IN WRITING BY
BVN AND THIS DOCUMENT MAY NOT BE, EITHER USED, OR COPIED,
ANY UNAUTHORIZED USE OF THIS DOCUMENT IS AT THE USER'S SOLE
RISK AND WITHOUT LIMITING BVN'S RIGHTS TO THE USER RELEASED AND
INDEMNIFIED BVN FROM AND AGAINST ALL LOSS SO ARISING.

NOTE

CONTRACTOR TO CHECK AND VERIFY ALL DIMENSIONS ON SITE PRIOR
TO COMMENCEMENT OF WORK OR PREPARATION OF SHOP DRAWINGS.
DO NOT SCALE THIS DRAWING.

ISSUE	DATE	FOR
1	02/10/20	FOR INFORMATION
2	16/10/20	FOR INFORMATION
3	13/11/20	FOR INFORMATION
4	27/11/20	FOR INFORMATION
5	11/12/20	FOR INFORMATION
6	22/12/20	FOR INFORMATION
7	22/01/21	ISSUE FOR STAGE 2 DA
8	29/01/21	ISSUE FOR STAGE 2 DA
9	05/02/21	ISSUE FOR STAGE 2 DA

PODIUM ARCHITECT	
FJMT	02 9251 7077
TOWN PLANNING	
ETHOS URBAN	
02 9556 6962	
ARCHAEOLOGY	HERITAGE
GWL HERITAGE	URBIS
02 9319 4811	02 8233 9800

BCA	
BLACKETT MAGUIRE+ GOLDSMITH	
02 9211 7777	
FACADE	
APEX	
02 8916 6264	
BUILDING SERVICES	
IGS	STANTEC
02 8488 4600	02 8484 7000


STRUCTURE/ESD	
WSP	
02 9272 5100	
GEOTECHNICAL	
DOUGLAS PARTNERS	
02 8809 0666	
PROJECT MANAGER	
PDS GROUP	
02 8279 2600	

CLIENT	
ICD PROPERTY	
18/303 COLLINS STREET	
MELBOURNE VIC 3000	

PROJECT	
CITY TATTERSALL'S CLUB	
194-204 PITT STREET	
SYDNEY NSW 2000	
BVN PROJECT NUMBER	

1904021.000

DRAWING KEY

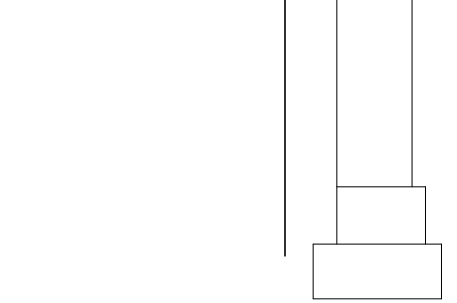

GRAPHIC SCALE

0 2000 5000

SCALE

1:100@A1

STATUS

STAGE 2 DEVELOPMENT

APPLICATION


DRAWING

GENERAL ARRANGEMENT
PLAN - LEVEL 46

AR-DA-B-46-001

ISSUE

9

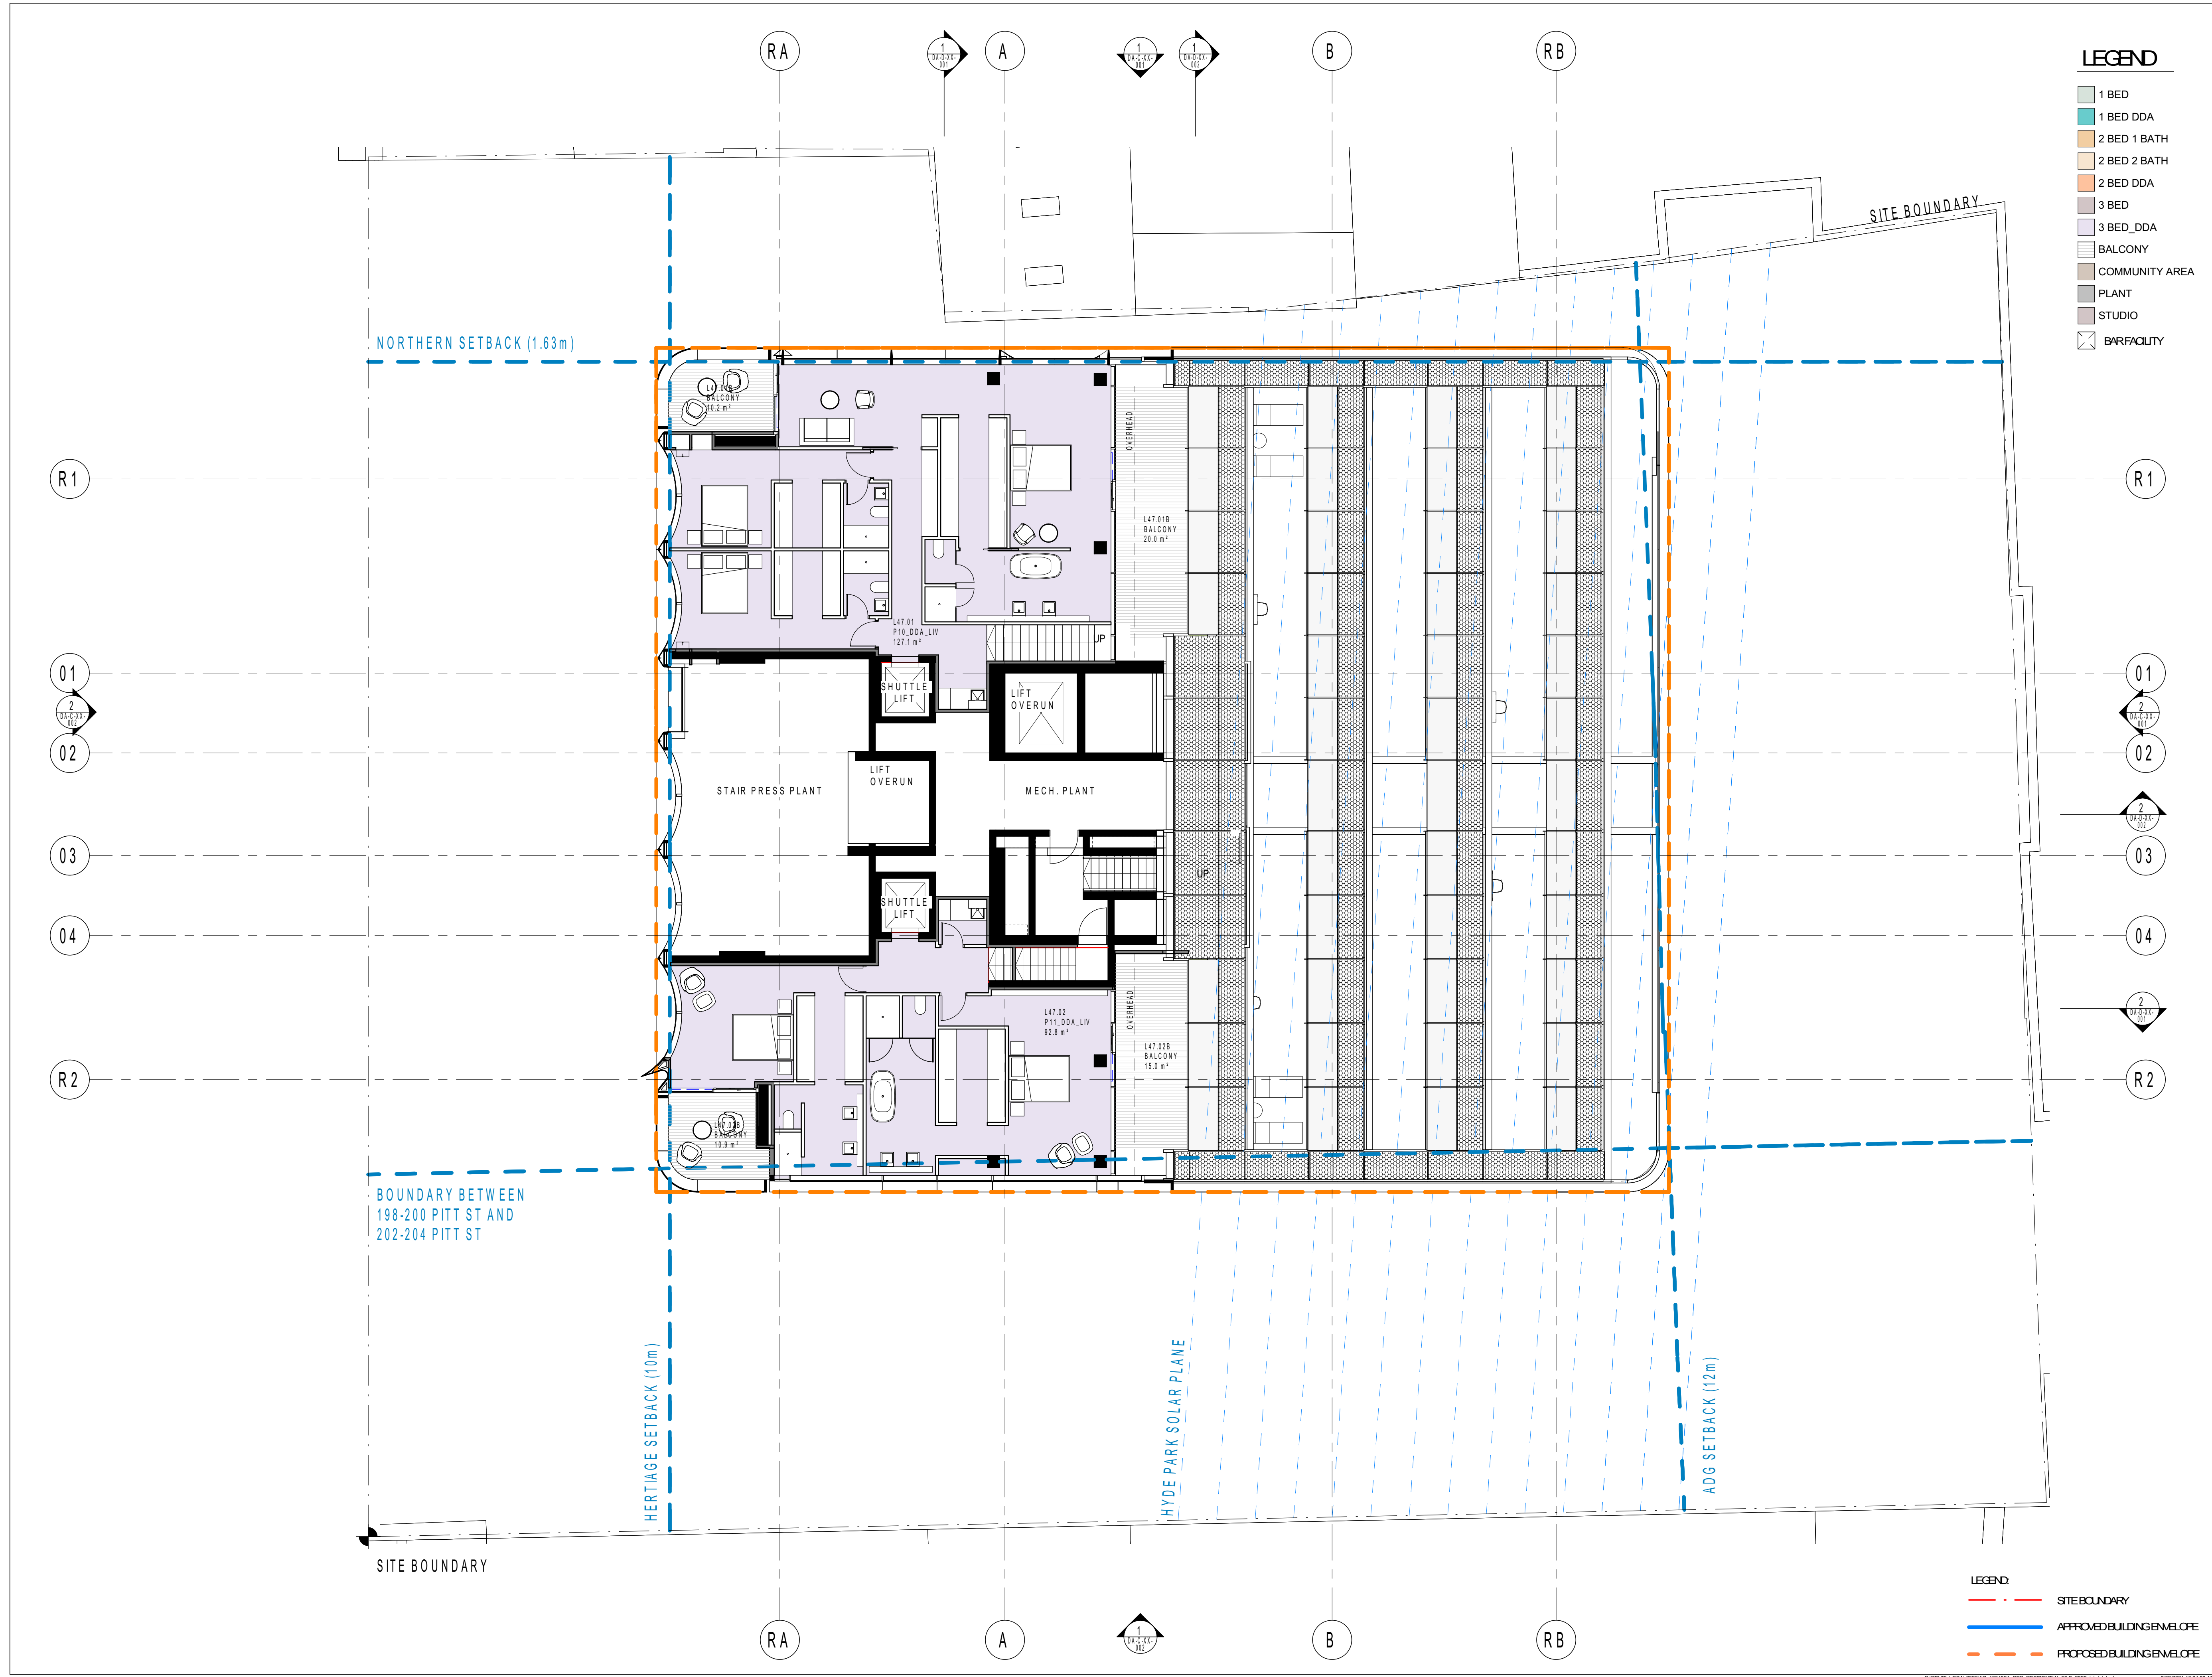

LEGEND

- 1 BED
- 1 BED DDA
- 2 BED 1 BATH
- 2 BED 2 BATH
- 2 BED DDA
- 3 BED
- 3 BED_DDA
- BALCONY
- COMMUNITY AREA
- PLANT
- STUDIO
- BAR/FACILITY



ARCHITECTS/REGISTRATION BOARD/
NOMINATED ARCHITECTS

NSW	3555 NINDERS STREET HOBART	QD	3527 KELLOGG
ACT	4007 JAMES COCKE	NT	2700 BRANCOCK
SA	7115 ALLANVAUGHAN	VIC	1620 LUNN GRIMMER
TAS	7020 MATHIAS	WA	1620 MATHIAS
NT	7151 PHILLIPS STREET	QLD	3517 CATHERINE SHAW
QLD	7020 MATHIAS	SA	3517 CATHERINE SHAW
SA	7020 MATHIAS	WA	3517 CATHERINE SHAW
WA	7020 MATHIAS	QLD	3517 CATHERINE SHAW

Telephone +61 7 3852 2525
Facsimile +61 7 3852 2544
www.bvn.com.au

INTELLECTUAL PROPERTY

COPYRIGHT BVN ARCHITECTURE PTY LIMITED, UNLESS OTHERWISE
AGREED IN WRITING ALL RIGHTS TO THIS DOCUMENT ARE SUBJECT TO
PAYMENT IN FULL OF ALL BVN CHARGES THIS DOCUMENT MAY ONLY
BE USED FOR THE EXPRESS PURPOSE AND PROJECT FOR WHICH IT
HAS BEEN CREATED AND DELIVERED, AS NOTED IN WRITING BY
BVN AND THIS DOCUMENT MAY NOT BE, OTHERWISE USED, OR COPIED,
ANY UNAUTHORIZED USE OF THIS DOCUMENT IS AT THE USER'S SOLE
RISK AND WITHOUT LIMITING BVN'S RIGHTS TO THE USER RELEASED AND
INDEMNIFIED BVN FROM AND AGAINST ALL LOSS SO ARISING.

NOTE

CONTRACTOR TO CHECK AND VERIFY ALL DIMENSIONS ON SITE PRIOR
TO COMMENCEMENT OF WORK OR PREPARATION OF SHOP DRAWINGS.
DO NOT SCALE THIS DRAWING.

ISSUE	DATE	FOR
1	02/10/20	FOR INFORMATION
2	16/10/20	FOR INFORMATION
3	13/11/20	FOR INFORMATION
4	27/11/20	FOR INFORMATION
5	11/12/20	FOR INFORMATION
6	22/12/20	FOR INFORMATION
7	22/01/21	ISSUE FOR STAGE 2 DA
8	29/01/21	ISSUE FOR STAGE 2 DA
9	05/02/21	ISSUE FOR STAGE 2 DA

PODIUM ARCHITECT
FJMT
02 9251 7077

TOWN PLANNING
ETHOS URBAN
02 9556 6962

ARCHAEOLOGY	HERITAGE
GWL HERITAGE	URBIS
02 9319 4811	02 8233 9800

BCA
BLACKETT MAGUIRE+ GOLDSMITH
02 9211 7777

FACADE
APEX
02 8916 6264

BUILDING SERVICES
IGS
02 8488 4600

STANTEC
02 8484 7000

STRUCTURE/ESD
WSP
02 9272 5100

GEOTECHNICAL
DOUGLAS PARTNERS
02 9809 0666


PROJECT MANAGER
PDS GROUP
02 8279 2600

CLIENT
ICD PROPERTY
18/303 COLLINS STREET
MELBOURNE VIC 3000

PROJECT
CITY TATTERSALL'S CLUB
194-204 PITT STREET
SYDNEY NSW 2000

BVN PROJECT NUMBER

1904021.000
DRAWING KEY

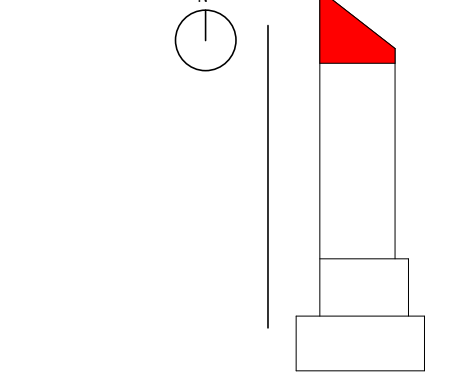

GRAPHIC SCALE
0 2000 5000
SCALE

1:100@A1
STATUS
STAGE 2 DEVELOPMENT
APPLICATION
DRAWING

GENERAL ARRANGEMENT
PLAN - LEVEL 47

AR-DA-B-47-001
ISSUE
9



ARCHITECTS REGISTRATION BOARD /
NOMINATED ARCHITECTS

NEW
3558 ANTOINETTE TITCHCOCK
4857 JAMES GROSS
7115 JULIAN ADGTON
7155 MATTHEW BLAIR
7157 PHILIP ROSSINGTON
7430 PETER THROSBY
7447 ALISON THROSBY

SIO
5527 NELL LOGAN
5708 BRIAN DUNNIVAN
1555 MARK GRIMMER
1555 DAVID KELLY
5511 CATHERINE SKINNER
3866 KEVIN O'BRIEN

Telephone +61 7 3852 2525
Facsimile +61 7 3852 2544
www.bvn.com.au

INTELLECTUAL PROPERTY
COPYRIGHT BVN ARCHITECTURE PTY LIMITED. UNLESS OTHERWISE
AGREED IN WRITING ALL RIGHTS TO THIS DOCUMENT ARE SUBJECT TO
PAYMENT IN FULL OF ALL BVN CHARGES. THIS DOCUMENT MAY ONLY
BE USED FOR THE EXPRESS PURPOSE AND PROJECT FOR WHICH IT
HAS BEEN CREATED AND DELIVERED. AS NOTED IN WRITING BY
BVN AND THIS DOCUMENT MAY NOT BE OTHERWISE USED, OR COPIED.
ANY UNAUTHORIZED USE OF THIS DOCUMENT IS AT THE USER'S SOLE
RISK AND WITHOUT LIMITING BVN'S RIGHTS TO THE USER RELEASED AND
INDEMNIFIED BY BVN FROM AND AGAINST ALL LOSS SO ARISING.

NOTE
CONTRACTOR TO CHECK AND VERIFY ALL DIMENSIONS ON SITE PRIOR
TO COMMENCEMENT OF WORK OR PREPARATION OF SHOP DRAWINGS.
DO NOT SCALE THIS DRAWING.

ISSUE	DATE	FOR
1	02/10/20	FOR INFORMATION
2	16/10/20	FOR INFORMATION
3	13/11/20	FOR INFORMATION
4	27/11/20	FOR INFORMATION
5	11/12/20	FOR INFORMATION
6	22/12/20	FOR INFORMATION
7	22/01/21	ISSUE FOR STAGE 2 DA
8	29/01/21	ISSUE FOR STAGE 2 DA
9	05/02/21	ISSUE FOR STAGE 2 DA

PODIUM ARCHITECT FJMT 02 9251 7077	
TOWN PLANNING ETHOS URBAN 02 9556 6962	
ARCHAEOLOGY GWL HERITAGE 02 9319 4811	HERITAGE URBIS 02 8233 9800

BCA BLACKETT MAGUIRE+ GOLDSMITH 02 9211 7777	
FACADE APEX 02 8916 6264	
BUILDING SERVICES IGS 02 8488 4600	STANTEC 02 8484 7000


STRUCTURE / ESD WSP 02 9272 5100	
GEOTECHNICAL DOUGLAS PARTNERS 02 9809 0666	
PROJECT MANAGER PDS GROUP 02 8279 2600	

CLIENT ICD PROPERTY 18/303 COLLINS STREET MELBOURNE VIC 3000	
---	--

PROJECT

e.g. BVN STUDIO
BVN PROJECT NUMBER

e.g. S000001
DRAWING KEY

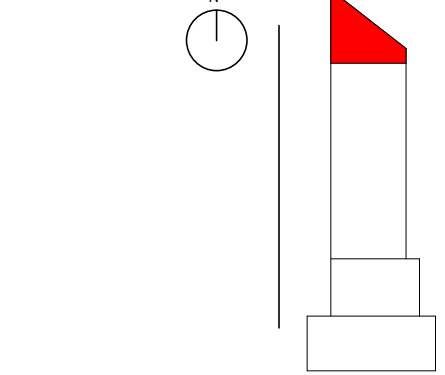


GRAPHIC SCALE
0 2000 5000
SCALE

1:100@A1
STATUS
STAGE 2 DEVELOPMENT
APPLICATION
DRAWING

GENERAL ARRANGEMENT
PLAN - LEVEL 48

AR-DA-B-48-001
ISSUE
9

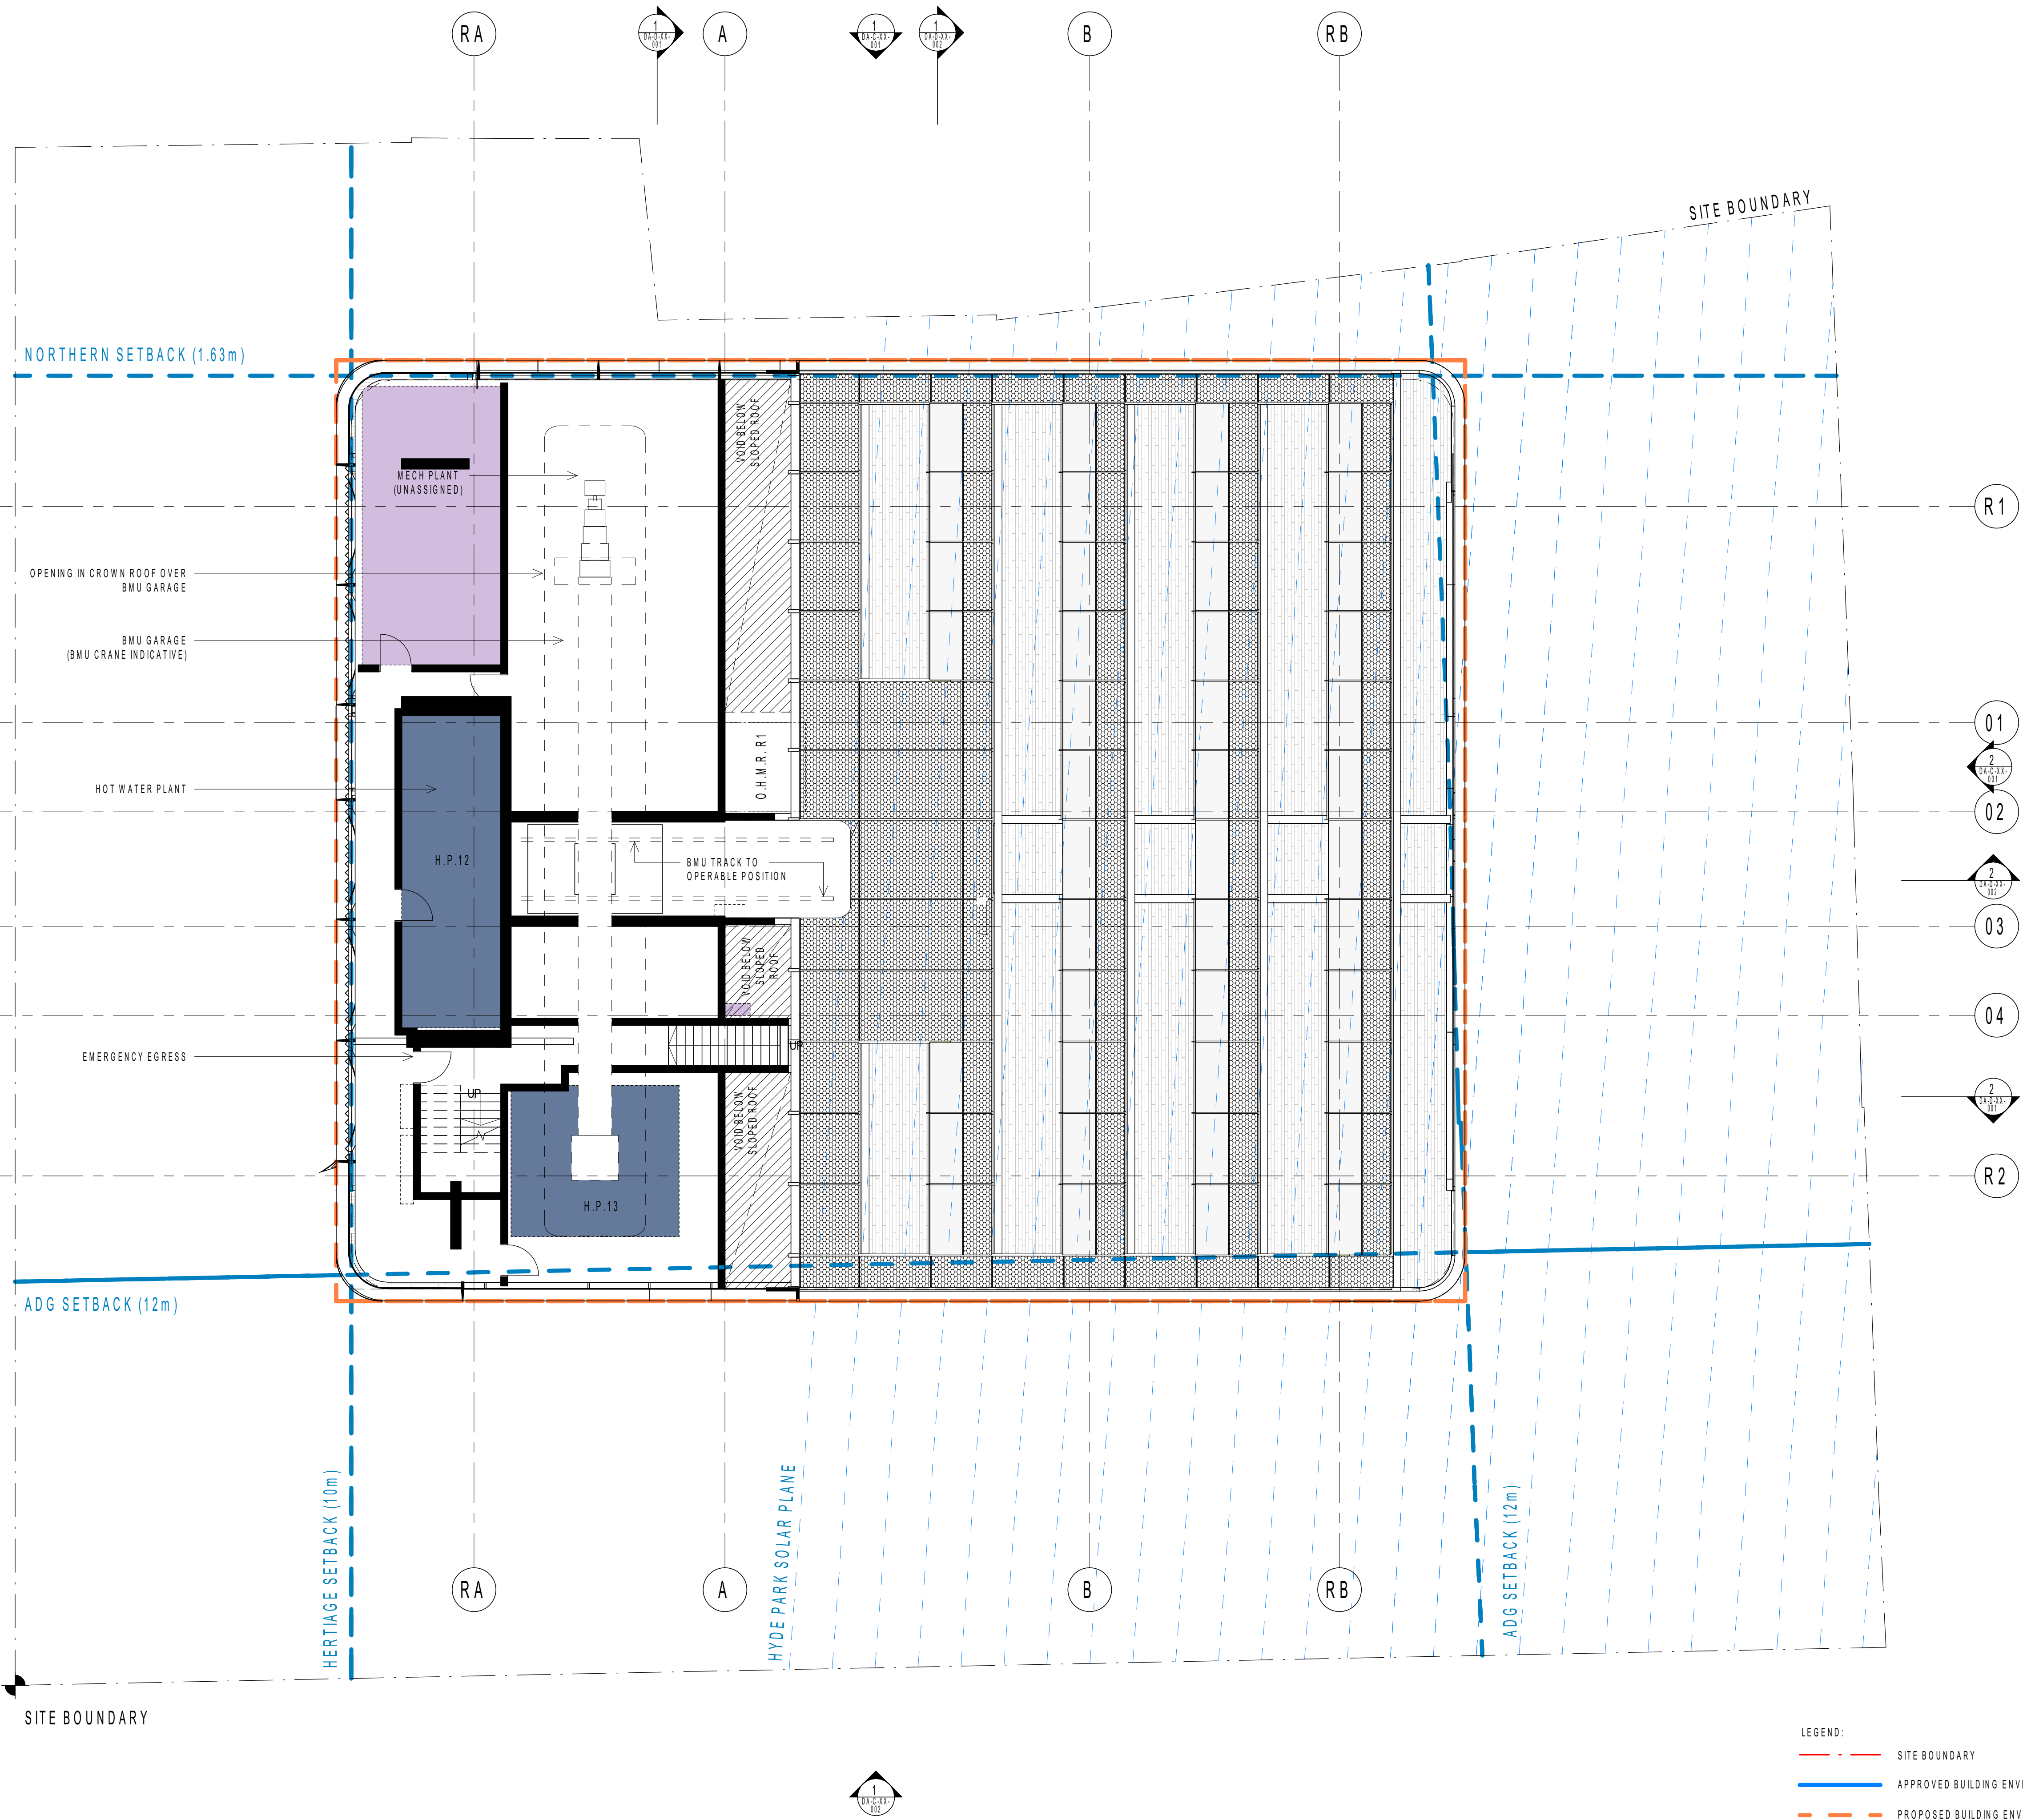

LEGEND:
- - - SITE BOUNDARY
— APPROVED BUILDING ENVELOPE
— PROPOSED BUILDING ENVELOPE

C:\REVIT_LOCAL\2020\AR_1904021_CFC_ENVELOPE FILE_2020_johnm.mxd

5/20/2021 10:27:34 AM

INTELLECTUAL PROPERTY

COPYRIGHT BVN ARCHITECTURE PTY LIMITED, UNLESS OTHERWISE AGREED IN WRITING, ALL RIGHTS TO THIS DOCUMENT ARE SUBJECT TO PAYMENT IN FULL OF ALL BVN CHARGES. THIS DOCUMENT MAY ONLY BE USED FOR THE EXPRESS PURPOSE AND PROJECT FOR WHICH IT HAS BEEN CREATED AND DELIVERED, AS NOTIFIED IN WRITING BY BVN AND THIS DOCUMENT MAY NOT BE OTHERWISE USED, OR COPIED, OR UNAUTHORISED USE OF THIS DOCUMENT IS AT THE USER'S SOLE RISK AND WITHOUT LIMITING BVN'S RIGHTS THE USER RELEASES AND INDEMNIFIES BVN FROM AND AGAINST ALL LOSS OR DAMAGES.

NOTE
CONTRACTOR TO CHECK AND VERIFY ALL DIMENSIONS ON SITE PRIOR
TO COMMENCEMENT OF WORK OR PREPARATION OF SHOP DRAWINGS.
DO NOT SCALE THIS DRAWING

ISSUE	DATE	FOR
1	02/10/20	FOR INFORMATION
2	16/10/20	FOR INFORMATION
3	13/11/20	FOR INFORMATION
4	27/11/20	FOR INFORMATION
5	11/12/20	FOR INFORMATION
6	22/12/20	FOR INFORMATION
7	22/01/21	ISSUE FOR STAGE 2 DA
8	29/01/21	ISSUE FOR STAGE 2 DA
9	05/02/21	ISSUE FOR STAGE 2 DA

PODIUM ARCHITECT	
FJMT 02 9251 7077	
TOWN PLANNING	
ETHOS URBAN 02 9956 6962	
ARCHAEOLOGY	HERITAGE
GML HERITAGE 02 9319 4811	URBIS 02 8233 9900

BCA	
BLACKETT MAGUIRE+ GOLDSMITH	
02 9211 7777	
FACADE	
APEX	
02 8916 6264	
BUILDING SERVICES	
IGS	STANTEC
02 8488 4600	02 8484 7000

STRUCTURE / ESD

WSP
02 8272 5100

GEOTECHNICAL
DOUGLAS PARTNERS
02 8809 0666

PROJECT MANAGER

PDS GROUP
02 8279 2800

CLIENT

ICD PROPERTY
18/303 COLLINS STREET
MELBOURNE VIC 3000

PROJECT _____

e.g. BVN STUDIO

BVN PROJECT NUMBER

e.g. s000001


DRAWING KEY


The figure shows a perspective drawing of a building. The building has a red roof, a circular window on the left side, and a rectangular base. Below the drawing is a graphic scale with markings at 0, 2000, and 5000.

1:100@A1
STATUS
STAGE 2 DEVELOPMENT
APPLICATION
DRAWING

GENERAL ARRANGEMENT
PLAN - LEVEL 49

AR-DA-B-49-001	9
----------------	---

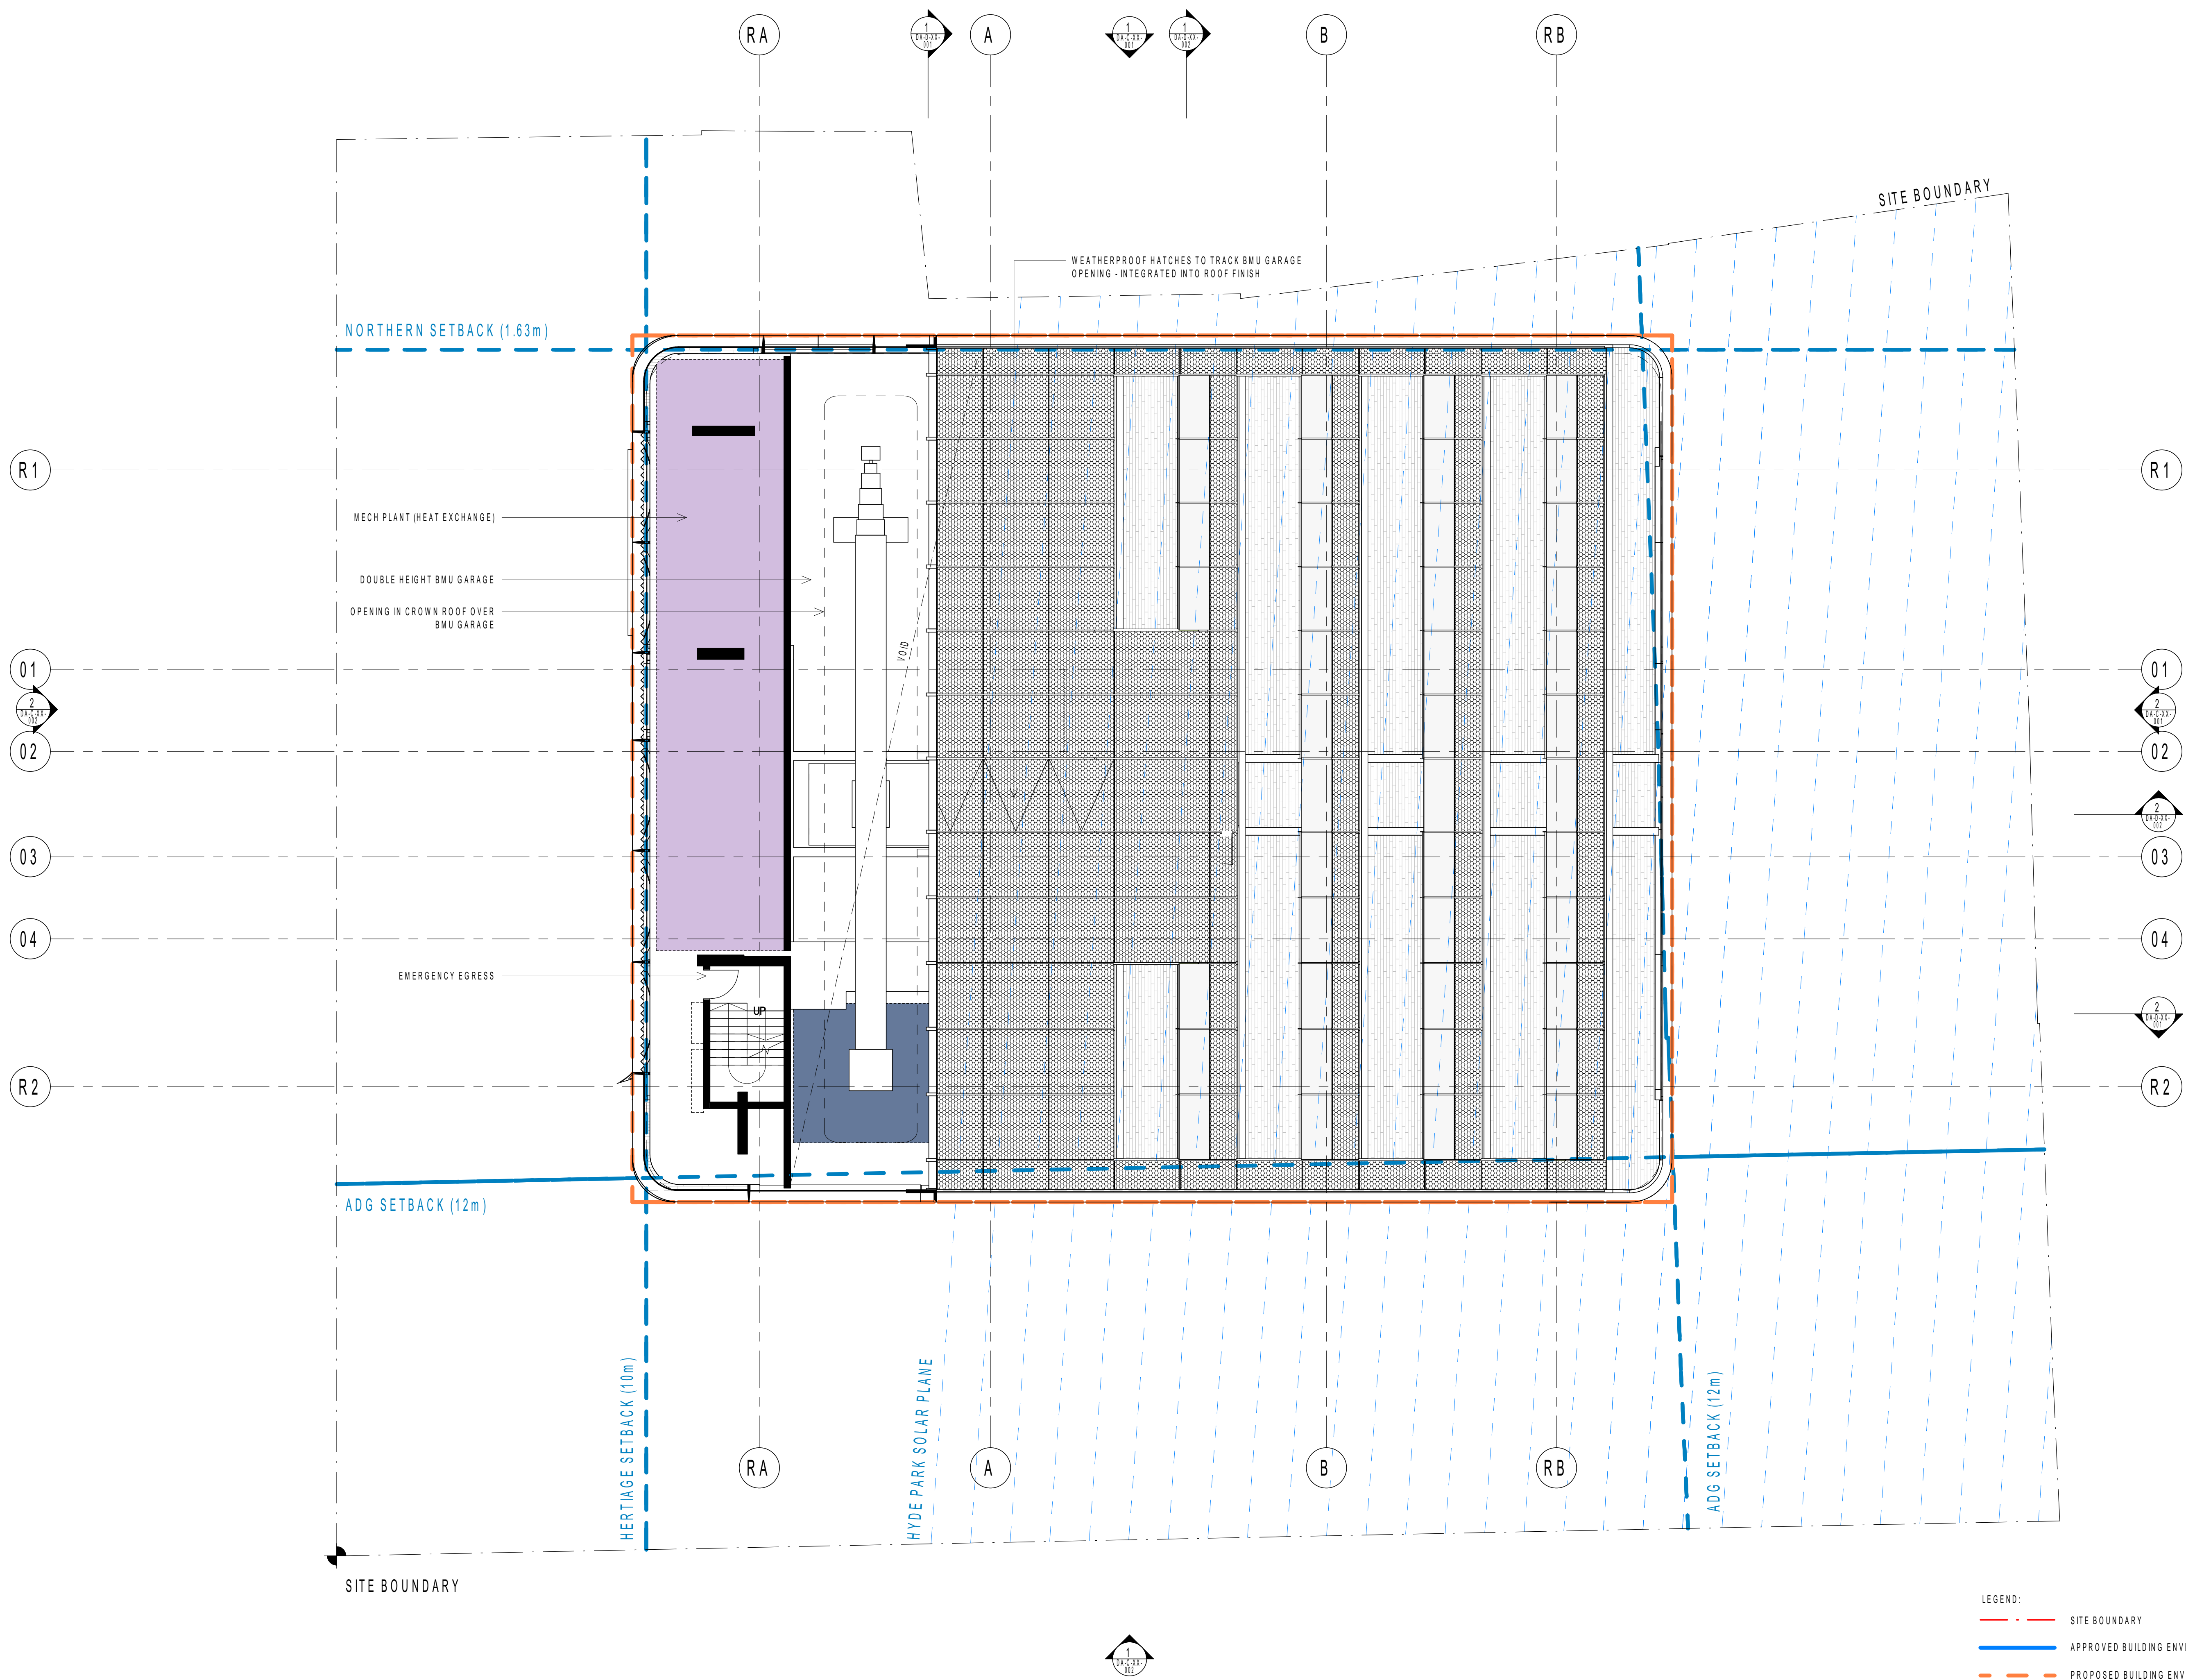

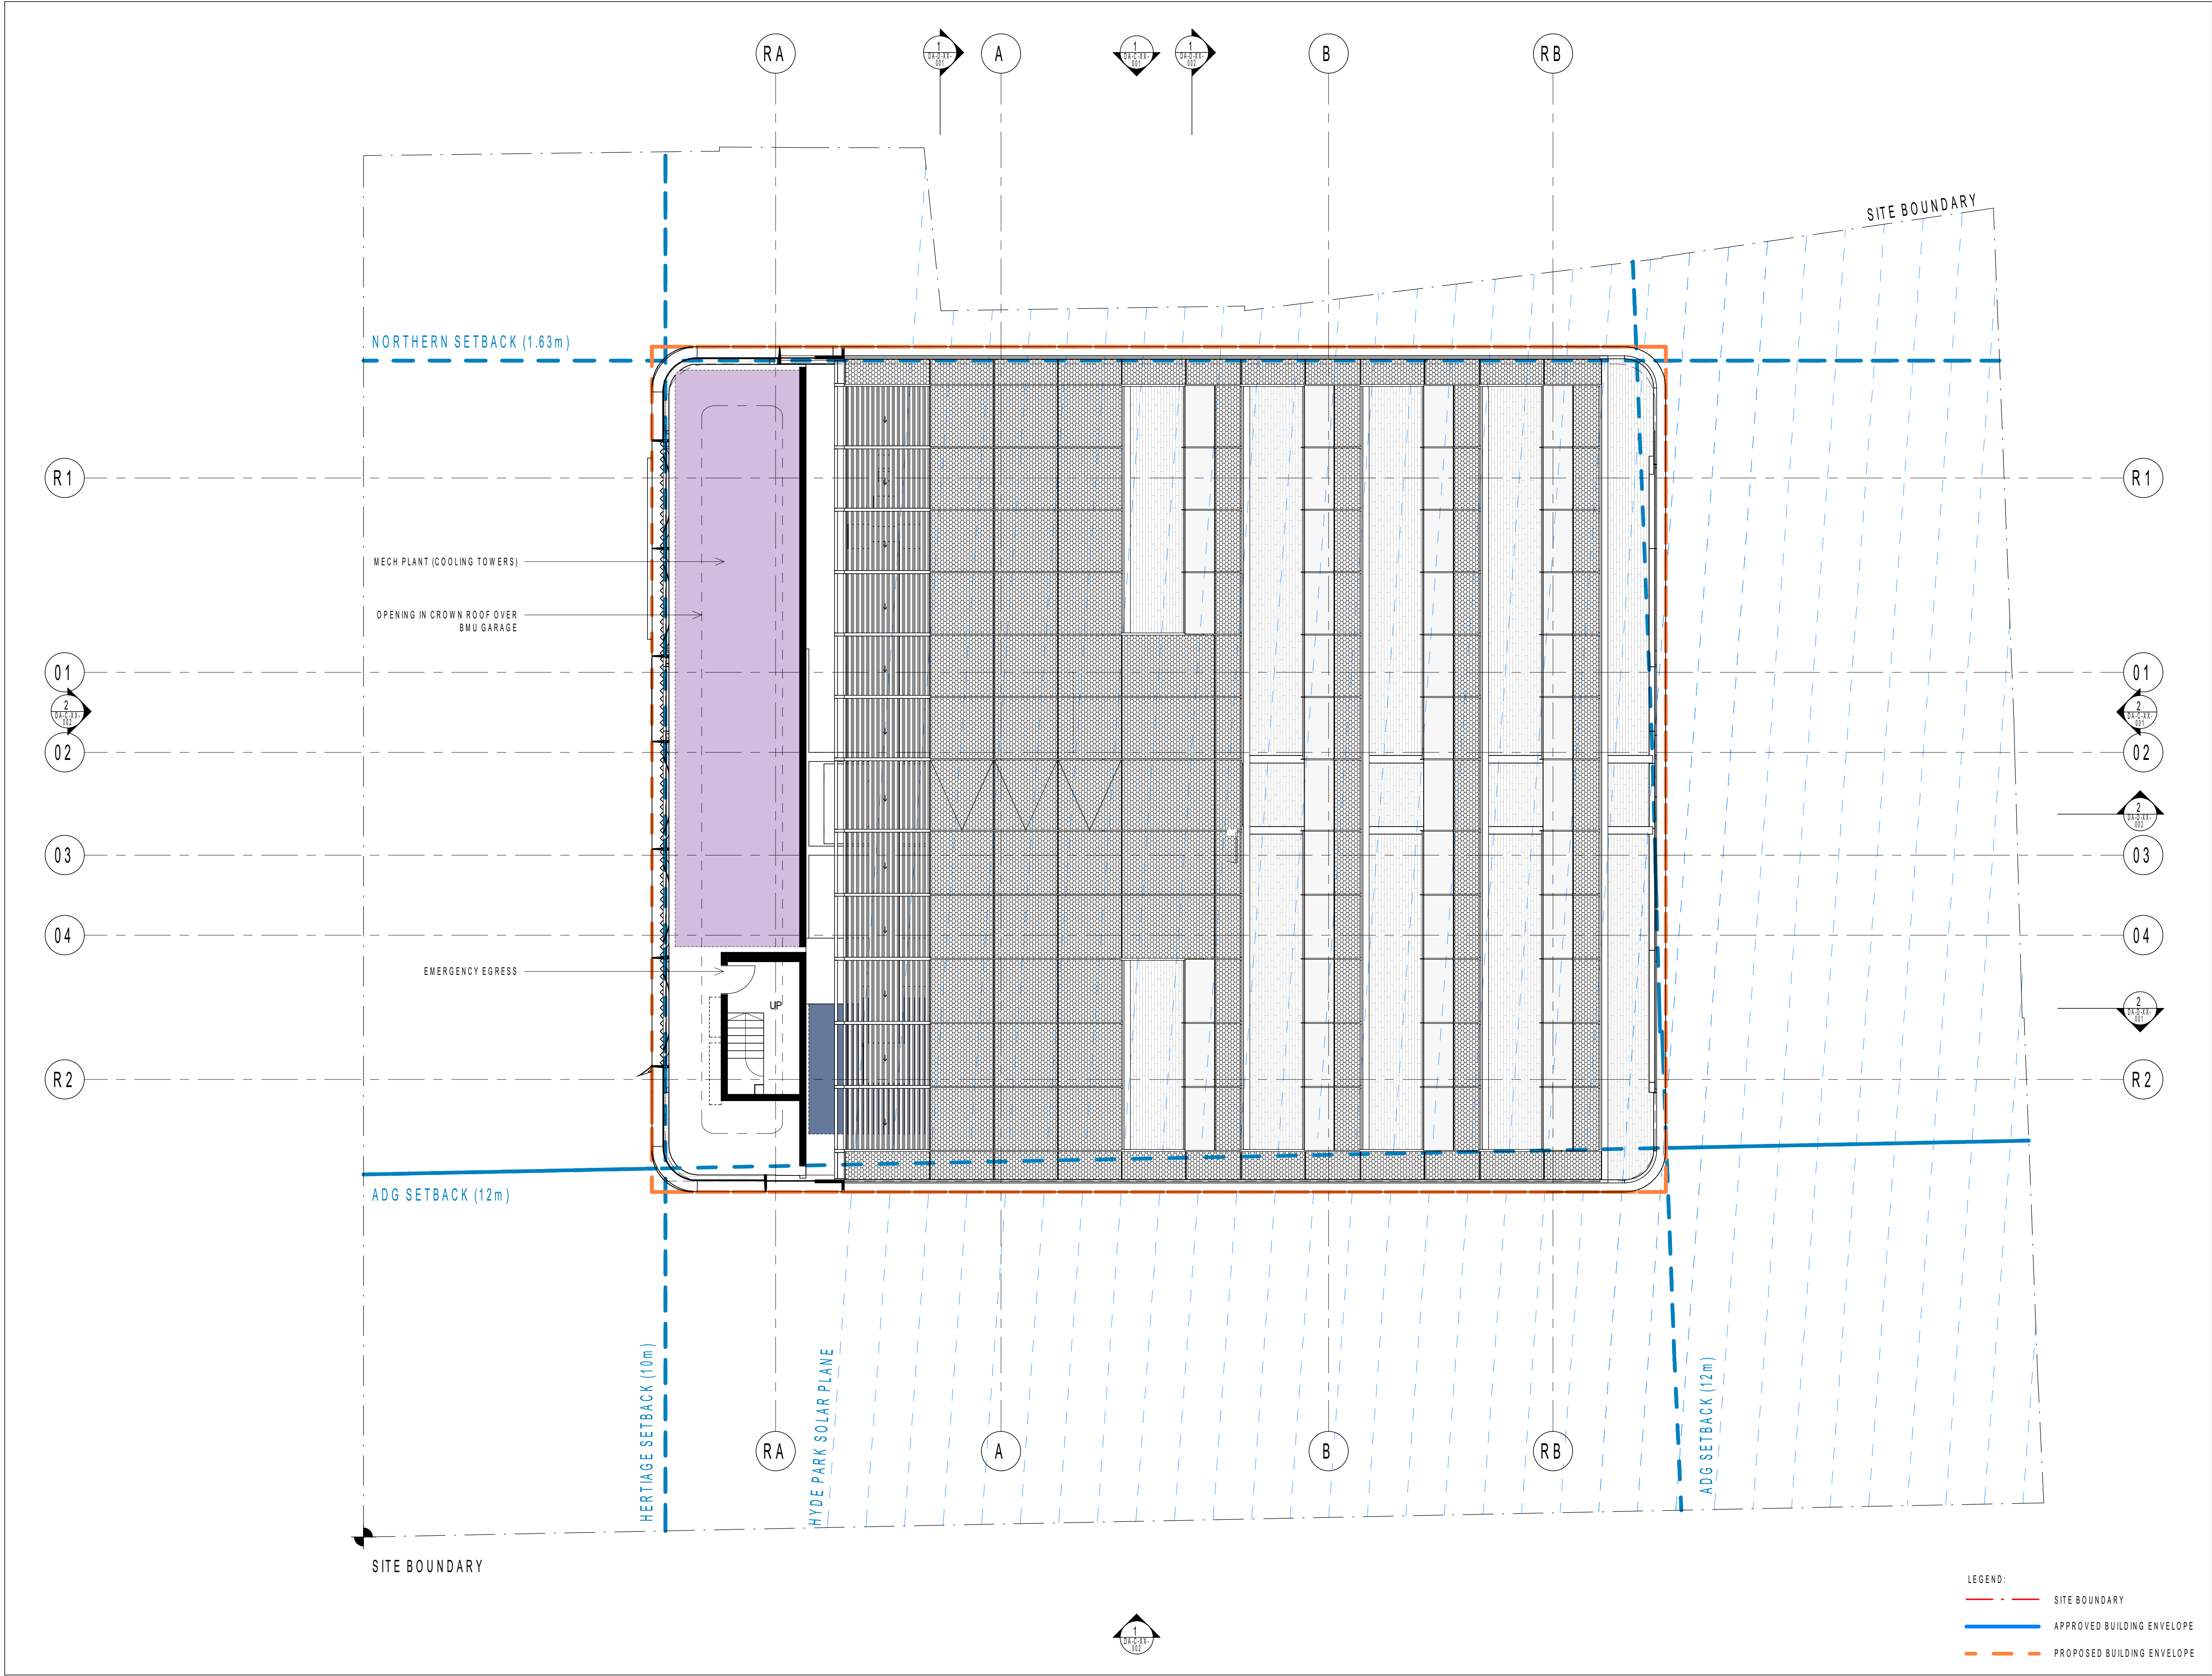

ISSUE	DATE	FOR
1	13/11/20	FOR INFORMATION
2	27/11/20	FOR INFORMATION
3	11/12/20	FOR INFORMATION
4	22/12/20	FOR INFORMATION
5	22/01/21	ISSUE FOR STAGE 2 DA
6	29/01/21	ISSUE FOR STAGE 2 DA
7	05/02/21	ISSUE FOR STAGE 2 DA

PODIUM ARCHITECT FJMT 02 9251 7077	
TOWN PLANNING ETHOS URBAN 02 9556 6962	
ARCHAEOLOGY GWL HERITAGE 02 9319 4811	HERITAGE URBIS 02 8233 9800

BCA BLACKETT MAGUIRE+ GOLDSMITH 02 9211 7777	
FACADE APEX 02 8916 6264	
BUILDING SERVICES IGS 02 8488 4600	STANTEC 02 8484 7000


STRUCTURE / ESD WSP 02 9272 5100	
GEOTECHNICAL DOUGLAS PARTNERS 02 9809 0666	
PROJECT MANAGER PDS GROUP 02 8279 2600	

CLIENT ICD PROPERTY 18/303 COLLINS STREET MELBOURNE VIC 3000	
---	--

PROJECT

e.g. BVN STUDIO
BVN PROJECT NUMBER

e.g. S000001
DRAWING KEY

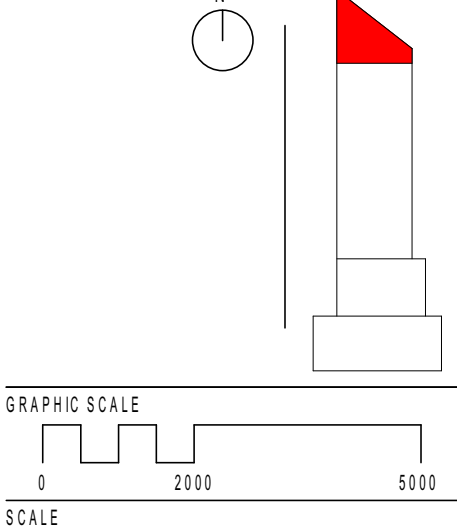

1:100@A1
STATUS
STAGE 2 DEVELOPMENT
APPLICATION
DRAWING


GENERAL ARRANGEMENT
PLAN - LEVEL 50

AR-DA-B-50-001
ISSUE
7

GENERAL NOTES

- ALL DIMENSIONS AND EXISTING CONDITIONS SHALL BE CHECKED AND VERIFIED BY THE CONTRACTOR BEFORE PROCEEDING WITH THE WORK.
- ALL LEVELS RELATIVE TO AUSTRALIAN HEIGHT DATUM.
- DO NOT SCALE DRAWINGS.
- USE FIGURED DIMENSIONS ONLY.

Legend

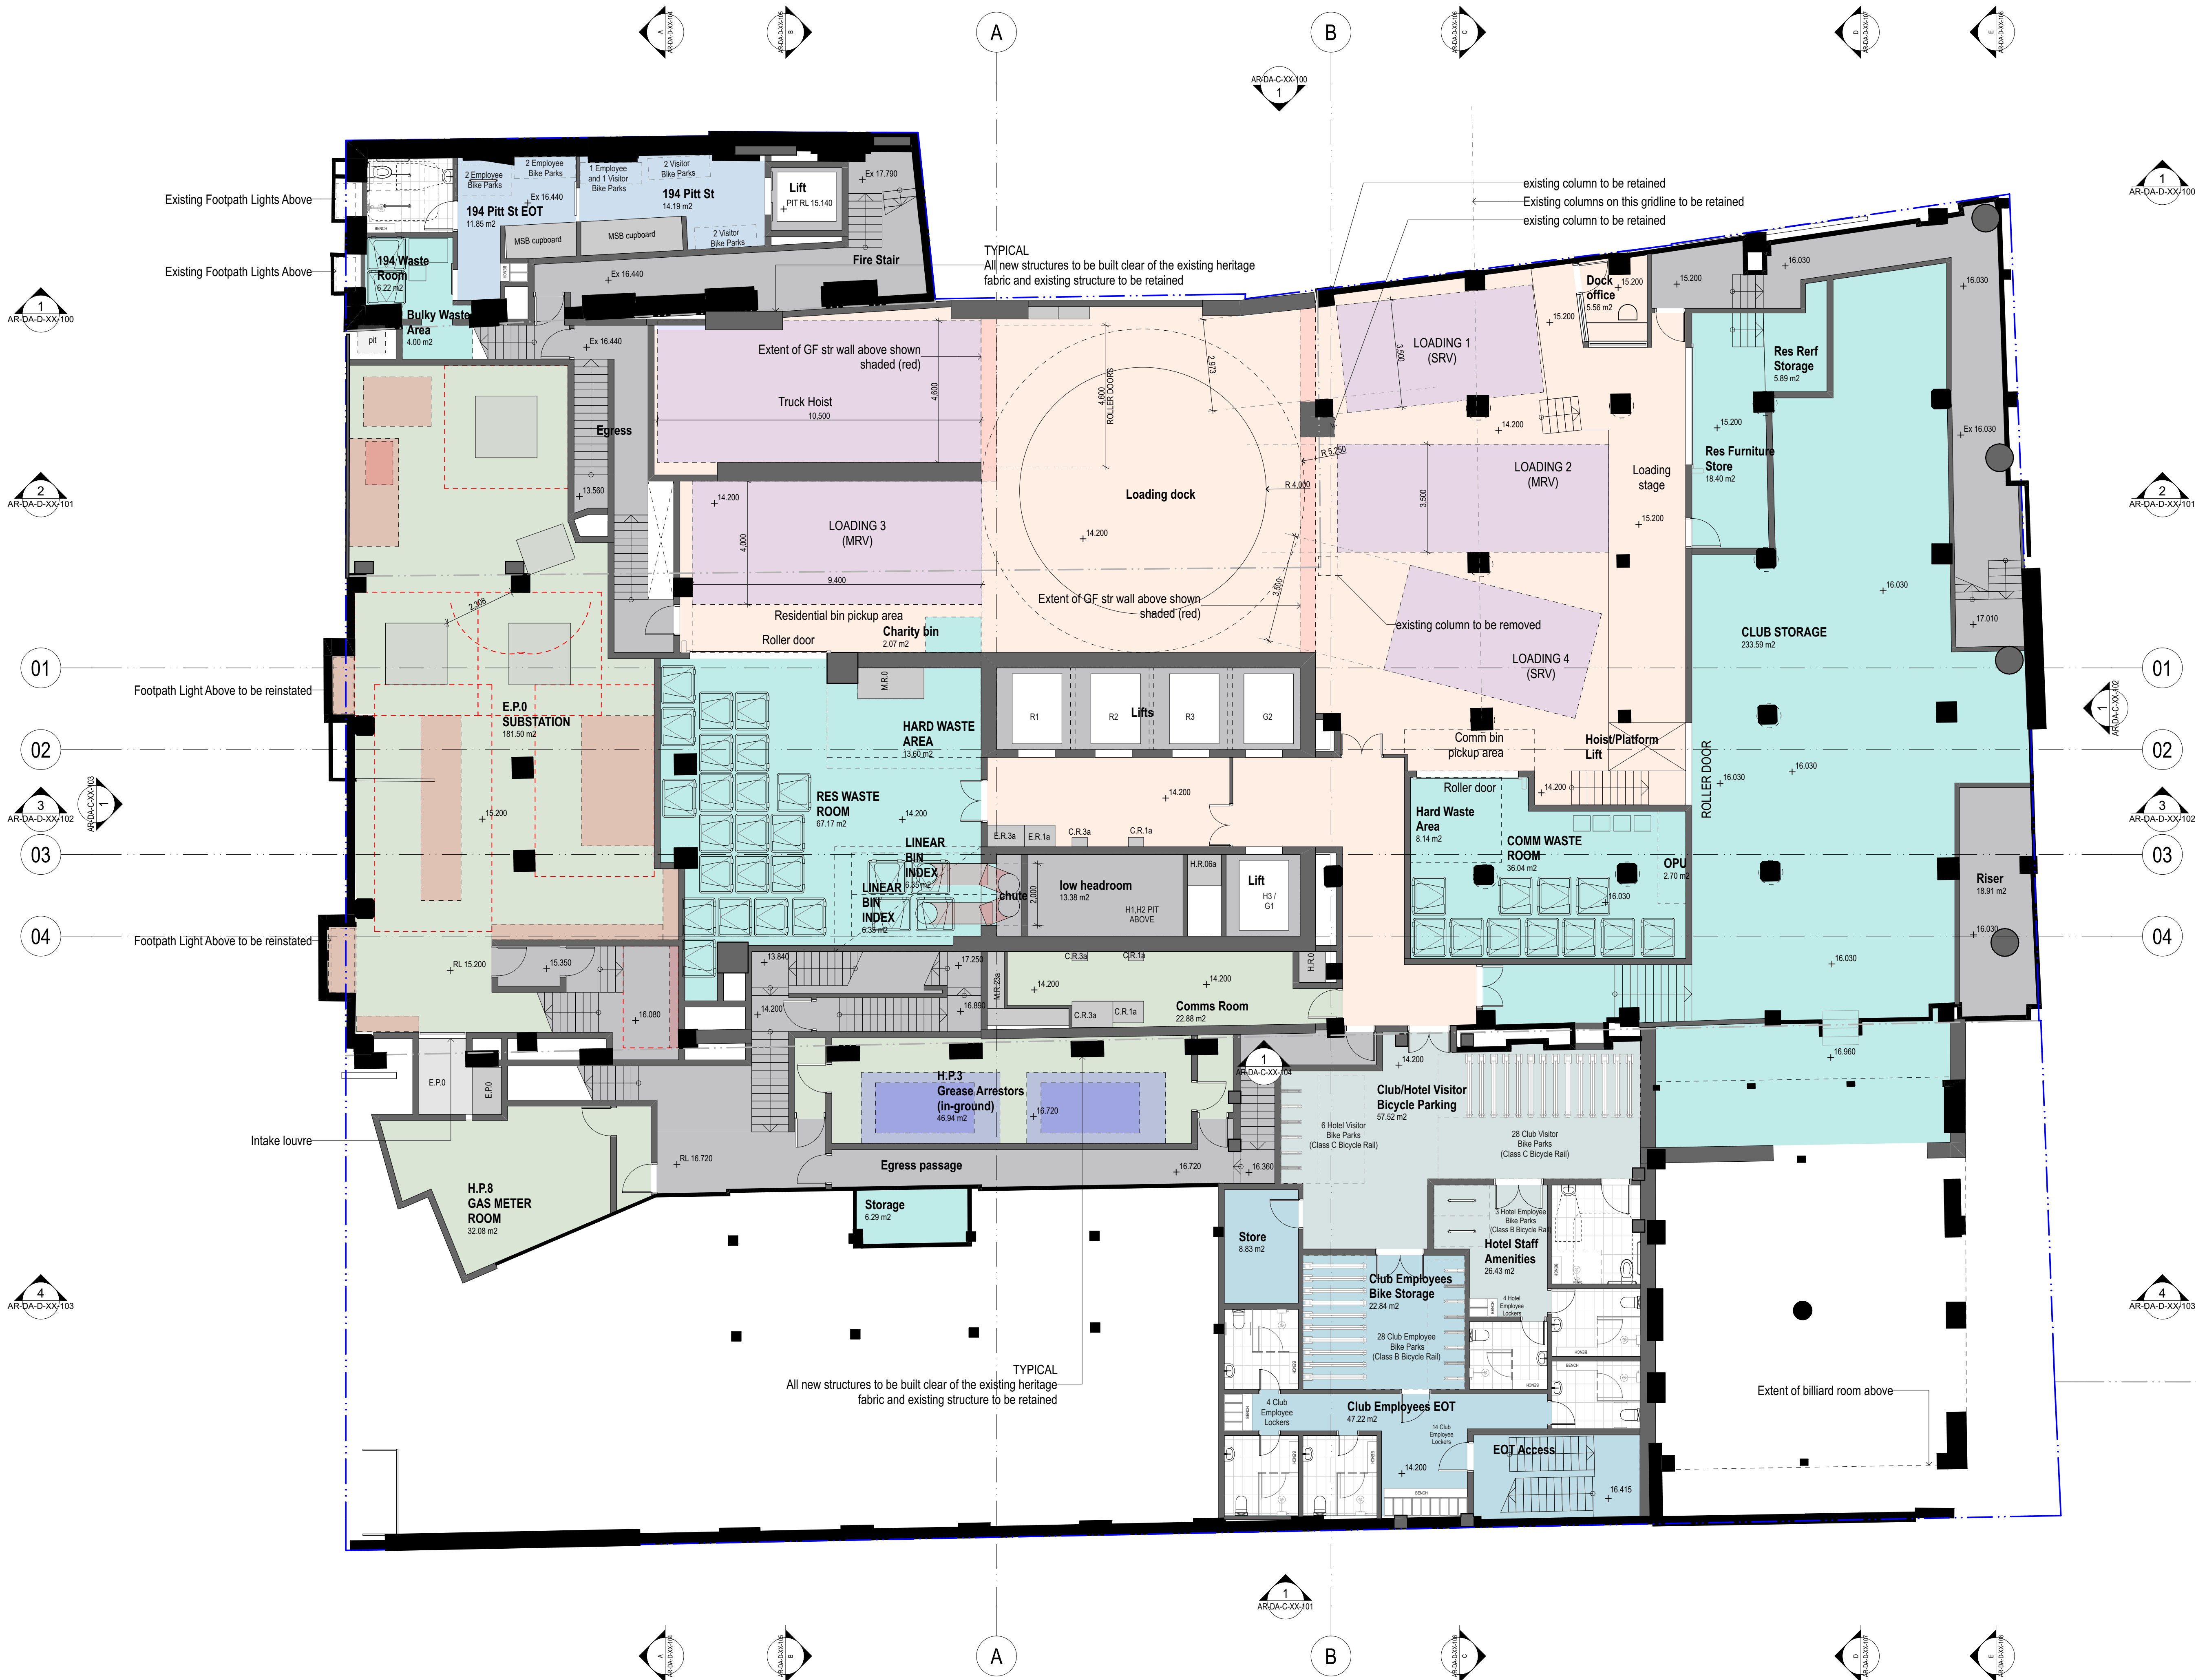

rev	date	name	by	chk
03	2/2/21	Issue for Stage 2 DA		AS
02	12/12/20	For Information		AS
01	27/11/20	For Information		AS

fjmt studio architecture interiors landscape urban community
sydney melbourne uk
Level 5, 70 King Street • +61 2 9251 7077 • fjmtstudio.com


project
CITY TATTERSALLS CLUB
194-204 PITT STREET
SYDNEY NSW 2000

title
General Arrangement Plans
Level B1

scale 1:100 @ A1 first issued 27/11/20

project code	sheet no.	revision
CTC	AR-DA-B-B1-001	03

ISSUE FOR STAGE 2 DA

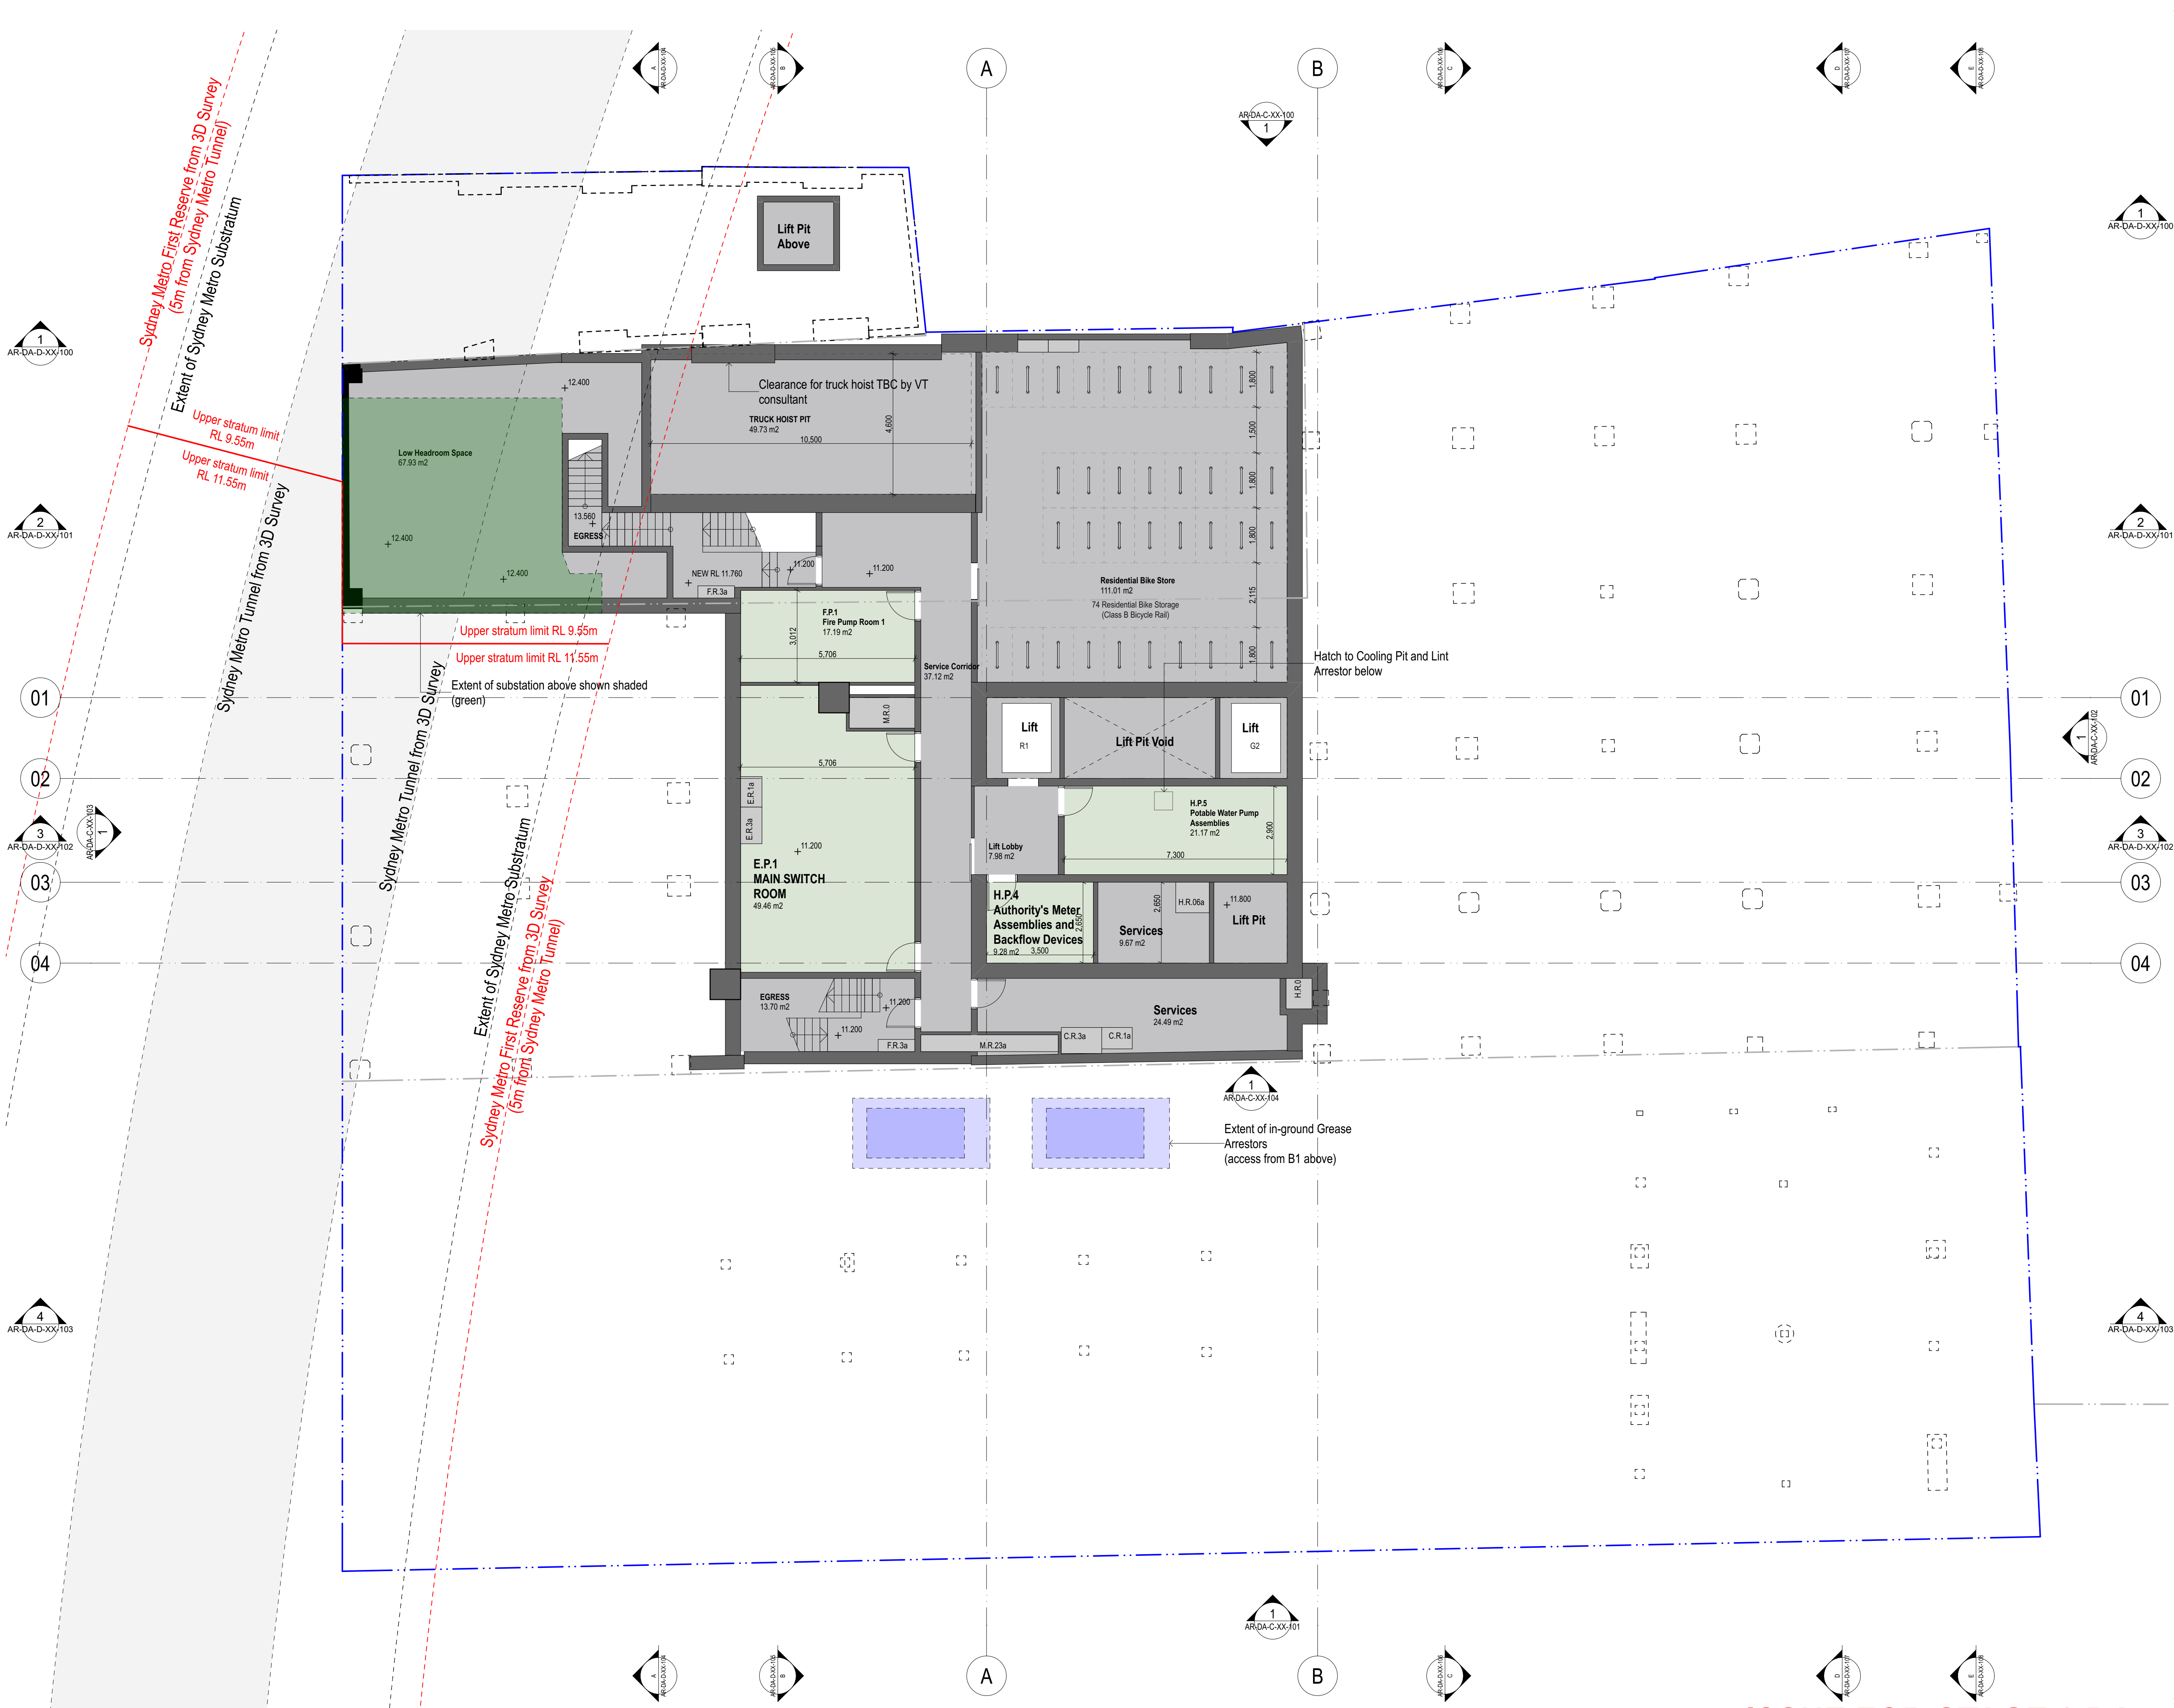

GENERAL NOTES

- ALL DIMENSIONS AND EXISTING CONDITIONS SHALL BE CHECKED AND VERIFIED BY THE CONTRACTOR BEFORE PROCEEDING WITH THE WORK.
- ALL LEVELS RELATIVE TO AUSTRALIAN HEIGHT DATUM.
- DO NOT SCALE DRAWINGS.
- USE FIGURED DIMENSIONS ONLY.

Legend

03	2/2/21	Issue for Stage 2 DA	AS
02	12/12/20	For Information	AS
01	27/11/20	For Information	AS

rev	date	name	by	chk

fjmt studio architecture interiors landscape urban community
sydney melbourne uk
Level 5, 70 King Street t +61 2 9251 7077 w fjmtstudio.com


fjmt

project
CITY TATTERSALLS CLUB
194-204 PITT STREET
SYDNEY NSW 2000

title
**General Arrangement Plans
Level B2**

scale	1:100 @ A1	first issued	27/11/20
project code	sheet no.	revision	
CTC	AR-DA-B-B2-001	03	

ISSUE FOR STAGE 2 DA

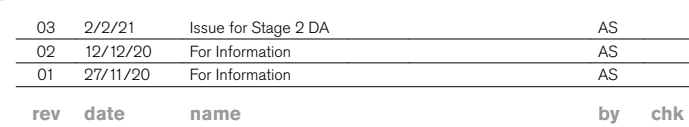


project


CITY TATTERSALLS CLUB
194-204 PITT STREET
SYDNEY NSW 2000

scale	1:100 @ A1	first issued	27/11/20
-------	------------	--------------	----------

project code	sheet no.	revision
CTC	AR-DA-B-B3-001	03

ISSUE FOR STAGE 2 DA

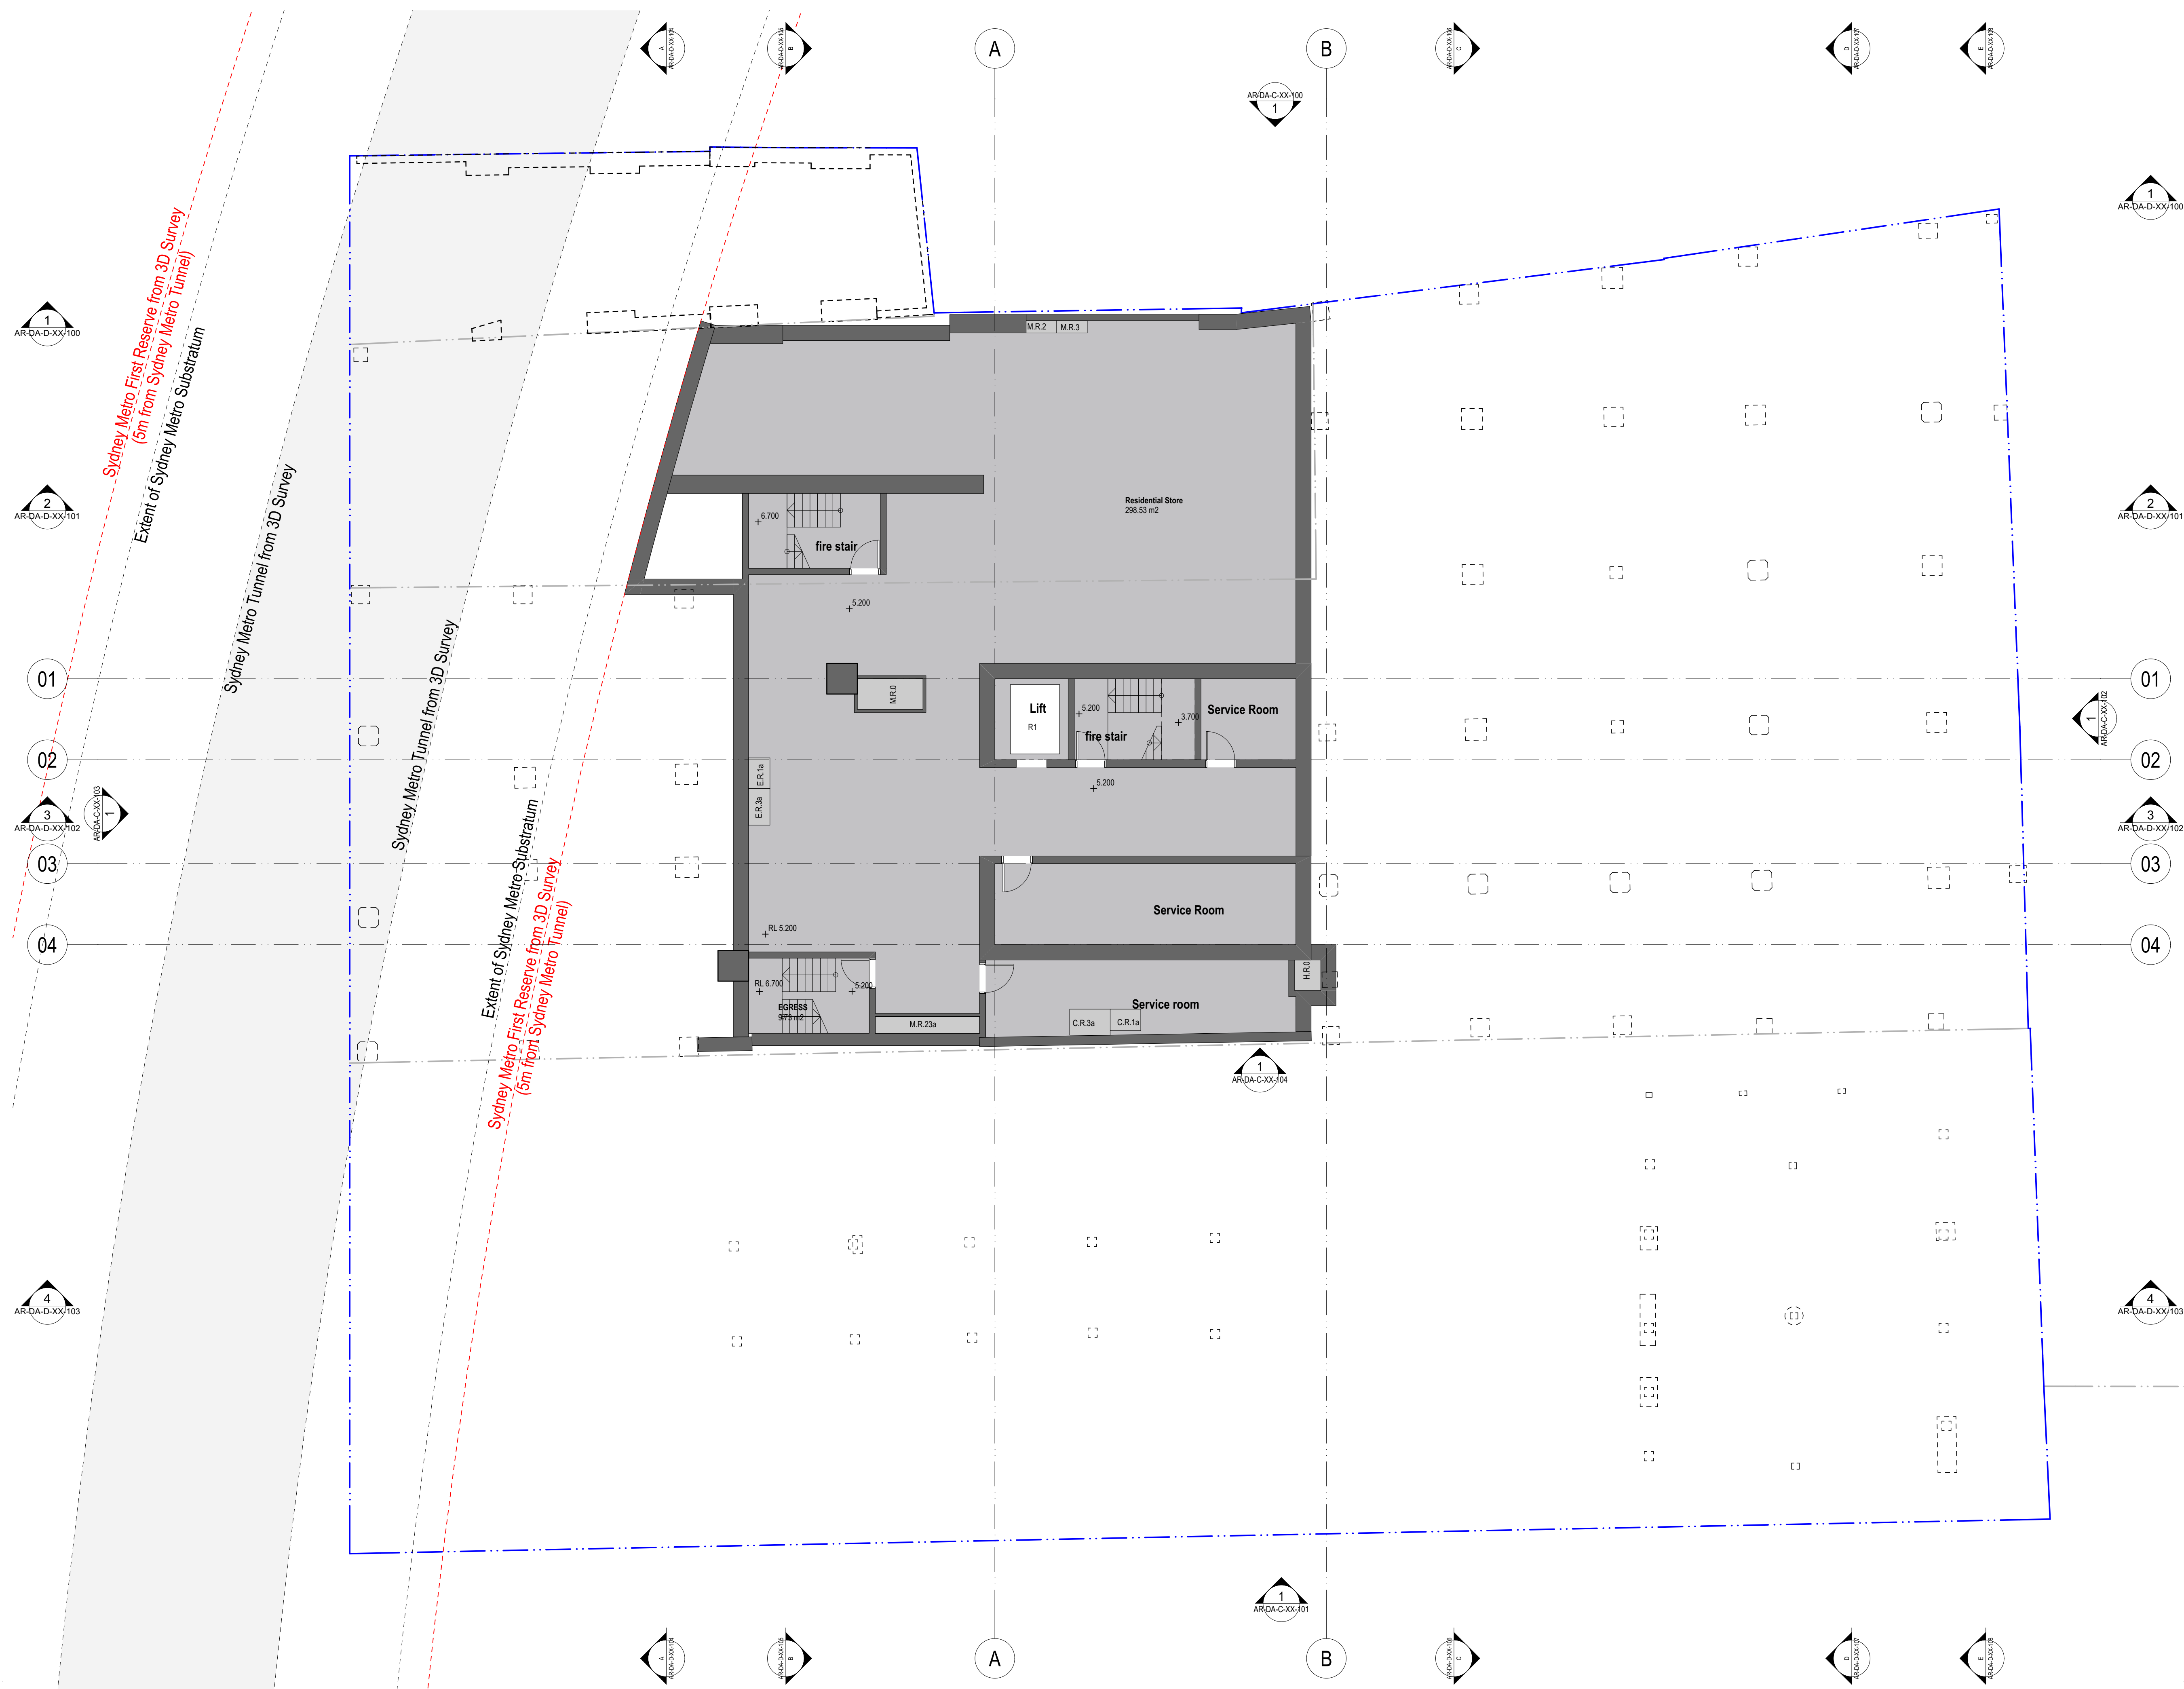

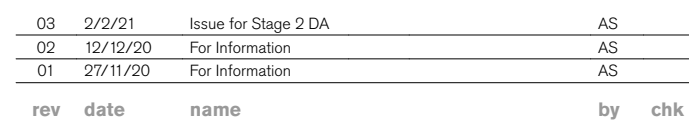

INTELLECTUAL PROPERTY

COPYRIGHT BY BVM ARCHITECTURE PTY LIMITED, UNLESS OTHERWISE AGREED IN WRITING ALL RIGHTS TO THIS DOCUMENT ARE SUBJECT TO PAYMENT IN FULL OF ALL BVM CHARGES. THIS DOCUMENT MAY ONLY BE USED FOR THE EXPRESS PURPOSE AND PROJECT FOR WHICH IT HAS BEEN CREATED AND DELIVERED, AS NOTIFIED IN WRITING BY BVM AND THIS DOCUMENT MAY NOT BE OTHERWISE USED, OR COPIED AND UNAUTHORISED USE OF THIS DOCUMENT IS AT THE USER'S SOLE RISK AND WITHOUT LIMITING BVM'S RIGHTS THE USER RELEASES AND INDEMNIFIES BVM FROM AND AGAINST ALL LOSS ARISING.

NOTE
CONTRACTOR TO CHECK AND VERIFY ALL DIMENSIONS ON SITE PRIOR
TO COMMENCEMENT OF WORK OR PREPARATION OF SHOP DRAWINGS
DO NOT SCALE THIS DRAWING

ISSUE	DATE	FOR
1	02/10/20	FOR INFORMATION
2	16/10/20	FOR INFORMATION
3	13/11/20	FOR INFORMATION
4	27/11/20	FOR INFORMATION
5	11/12/20	FOR INFORMATION
6	22/12/20	FOR INFORMATION
7	22/01/21	ISSUE FOR STAGE 2 DA
8	29/01/21	ISSUE FOR STAGE 2 DA
9	05/02/21	ISSUE FOR STAGE 2 DA

PODIUM ARCHITECT	
FJMT	
02 9251 7077	
TOWN PLANNING	
ETHOS URBAN	
02 9956 6962	
ARCHAEOLOGY	HERITAGE
GML HERITAGE	URBIS
02 9319 4811	02 8233 9900

BCA	
BLACKETT MAGUIRE+ GOLDSMITH	
02 9211 7777	
FACADE	
APEX	
02 8916 6264	
BUILDING SERVICES	
IGS	STANTEC
02 8488 4600	02 8484 7000


STRUCTURE / ESD
WSP
02 9272 5100
GEOTECHNICAL
DOUGLAS PARTNERS
02 9809 0866
PROJECT MANAGER
PDS GROUP
02 8279 2600
CLIENT
ICD PROPERTY
18/303 COLLINS STREET
MELBOURNE VIC 3000

PROJECT _____

e.g. BVN STUDIO

BVN PROJECT NUMBER

e.g. s000001

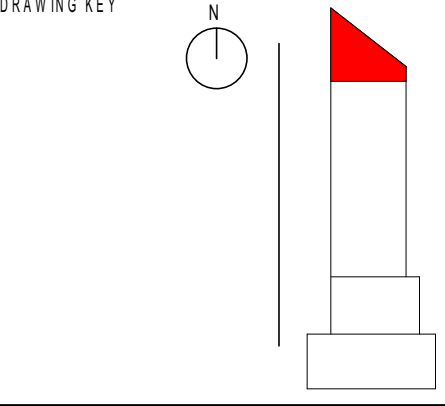

GRAPHIC SCALE



0 2000 5000

SCALE

1:100@A1
STATUS
STAGE 2 DEVELOPMENT
APPLICATION
DRAWING

GENERAL ARRANGEMENT
PLAN - ROOF PLAN

AR-DA-B-RR-001	ISSUE 9
----------------	------------

